



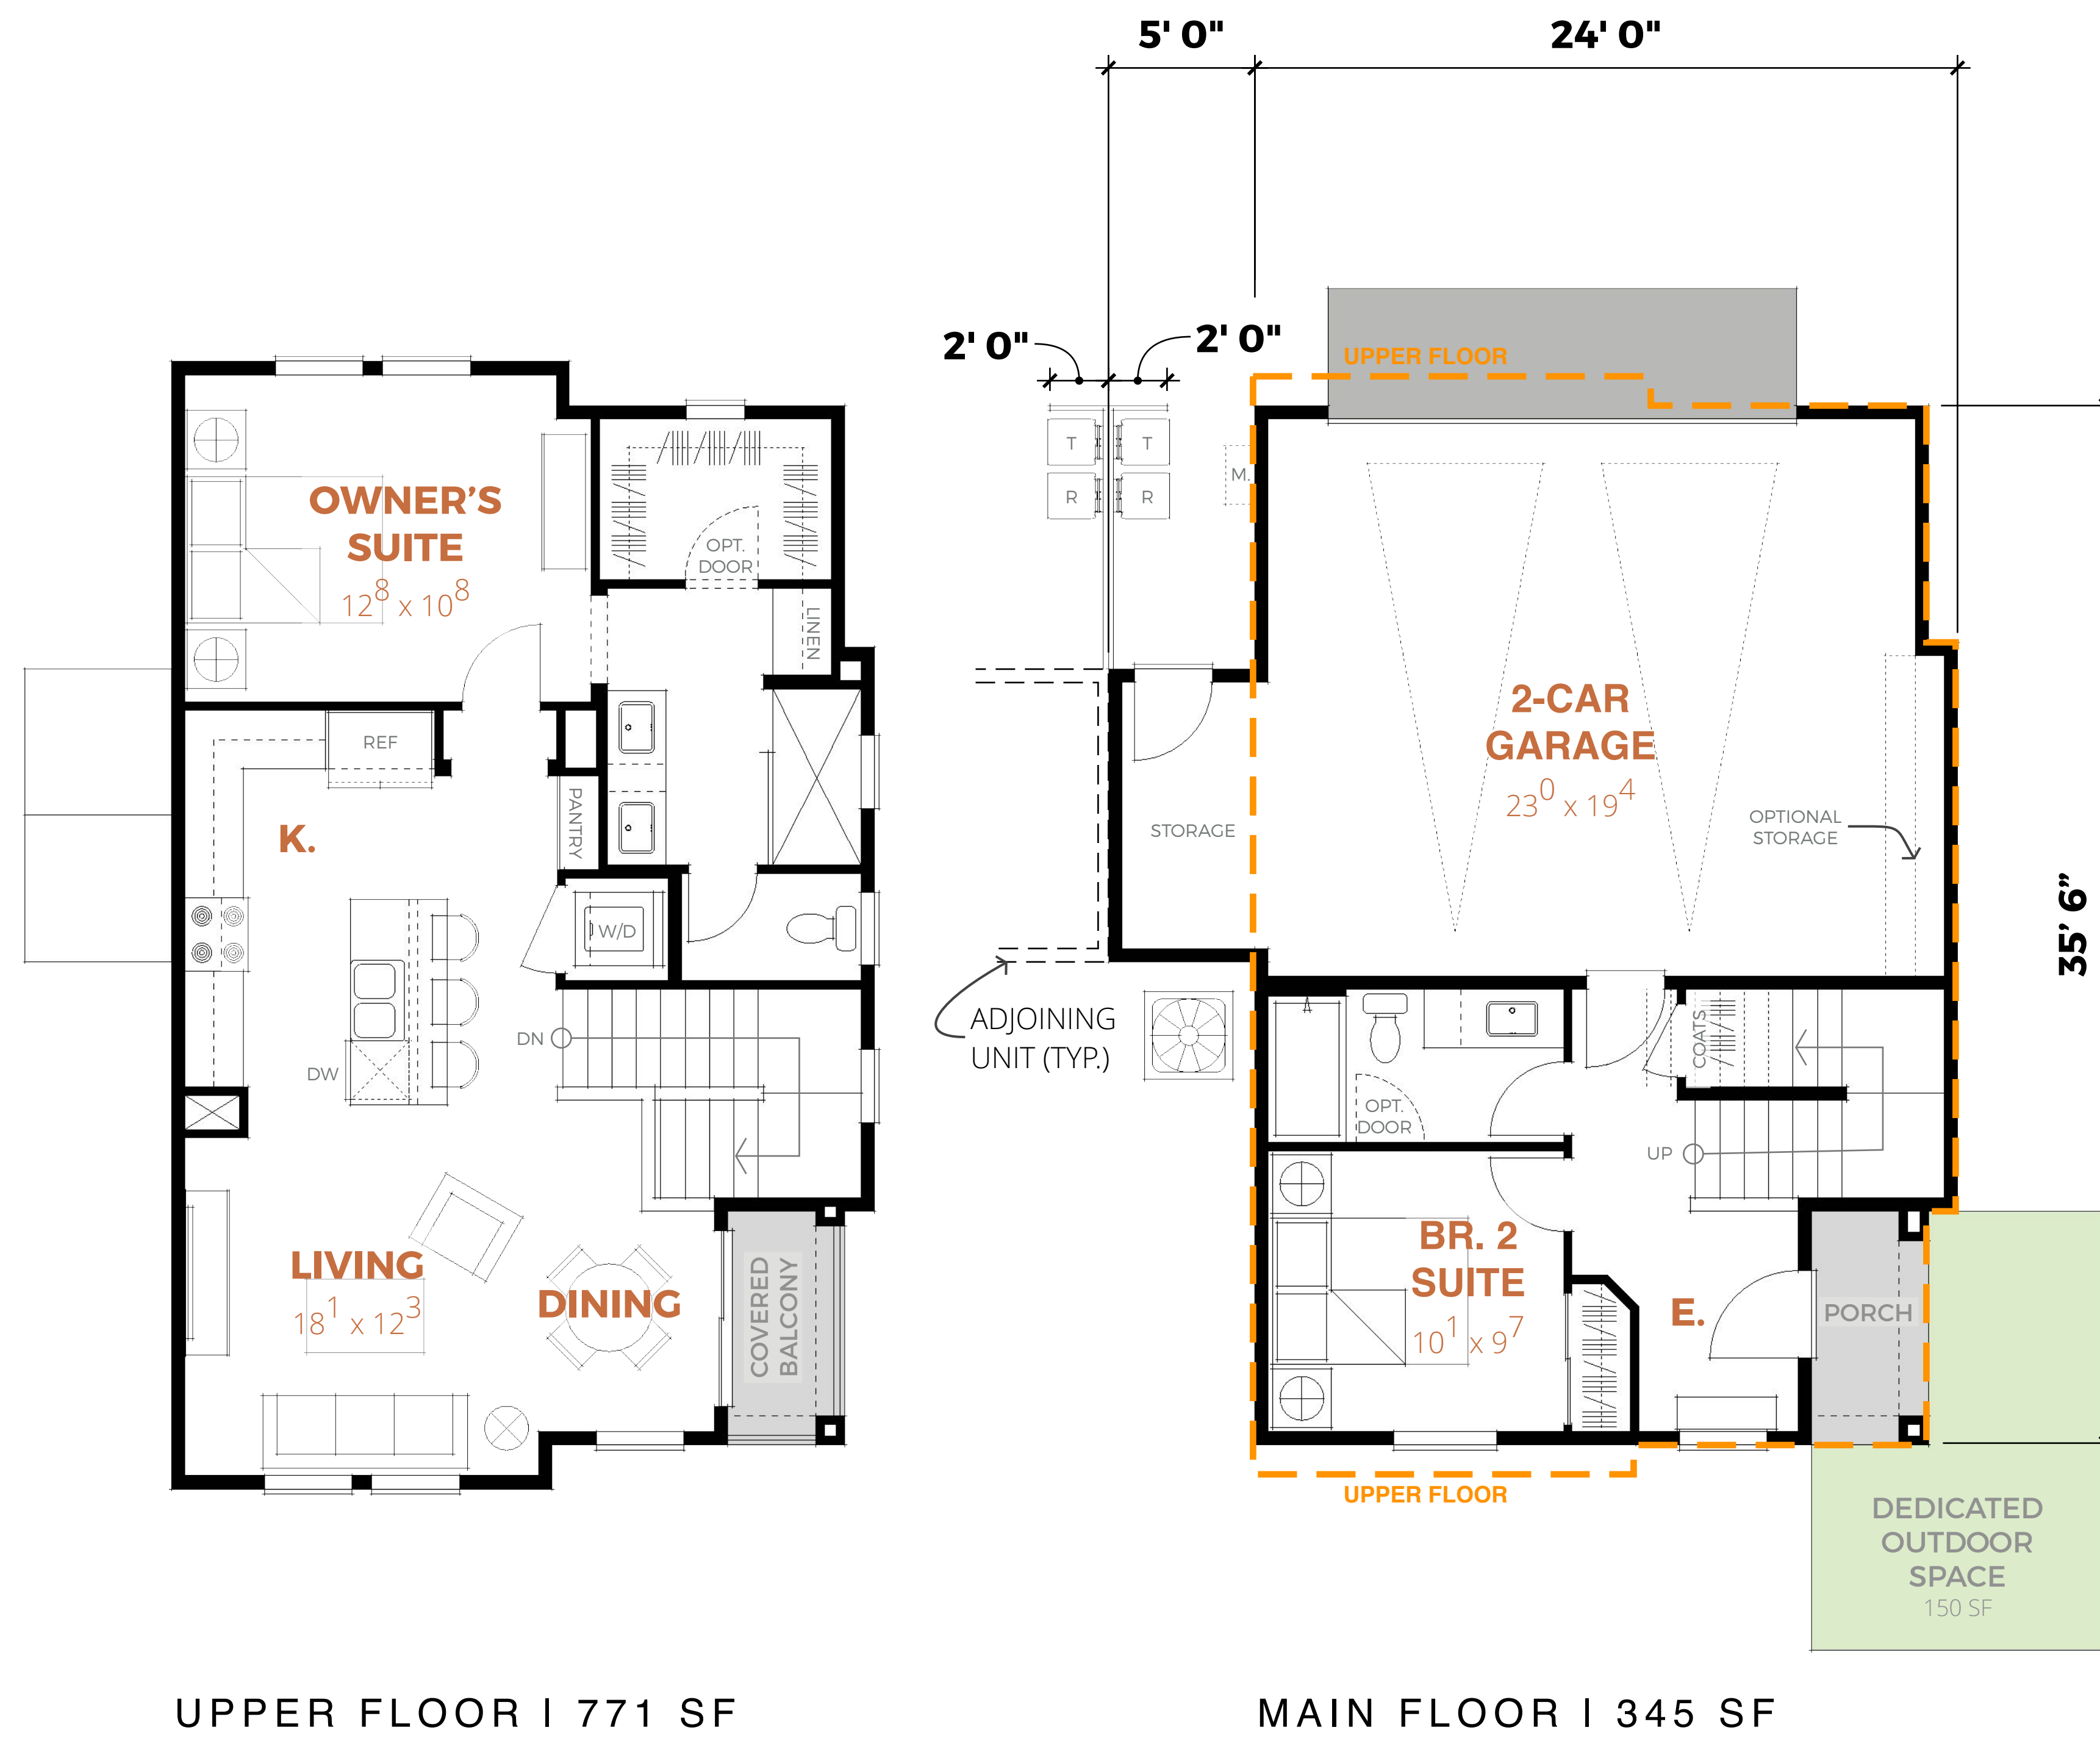


SCHEMATIC FLOOR PLANS | PLAN 1 - 1,116 SF

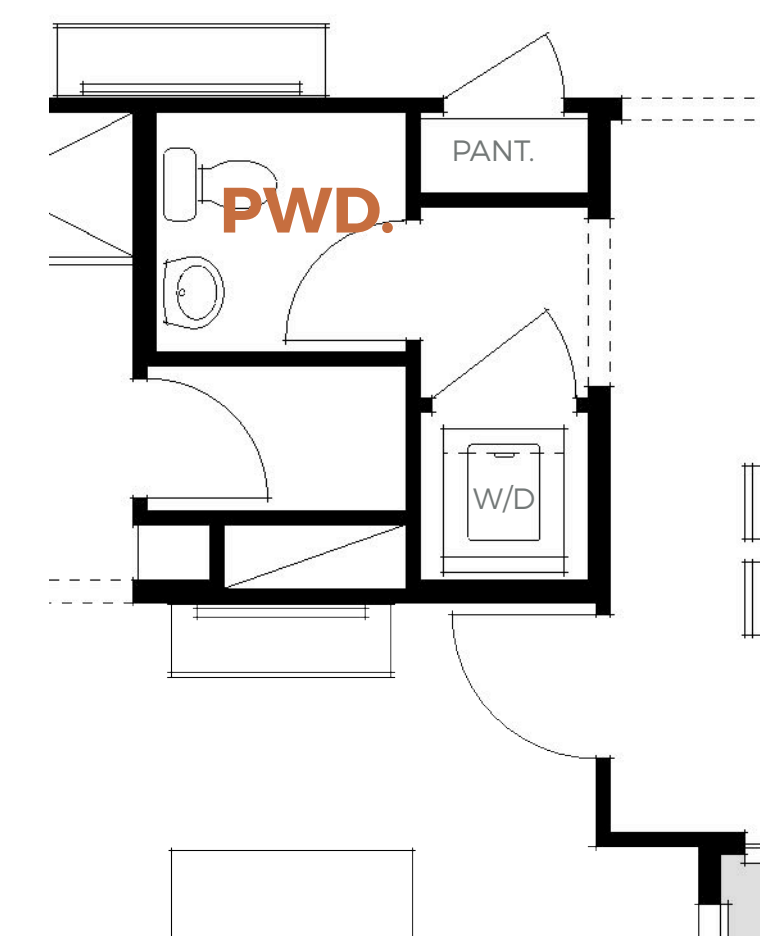


ALT. 2ND FLR W/D
895 SF



UPPER FLOOR | 895 SF



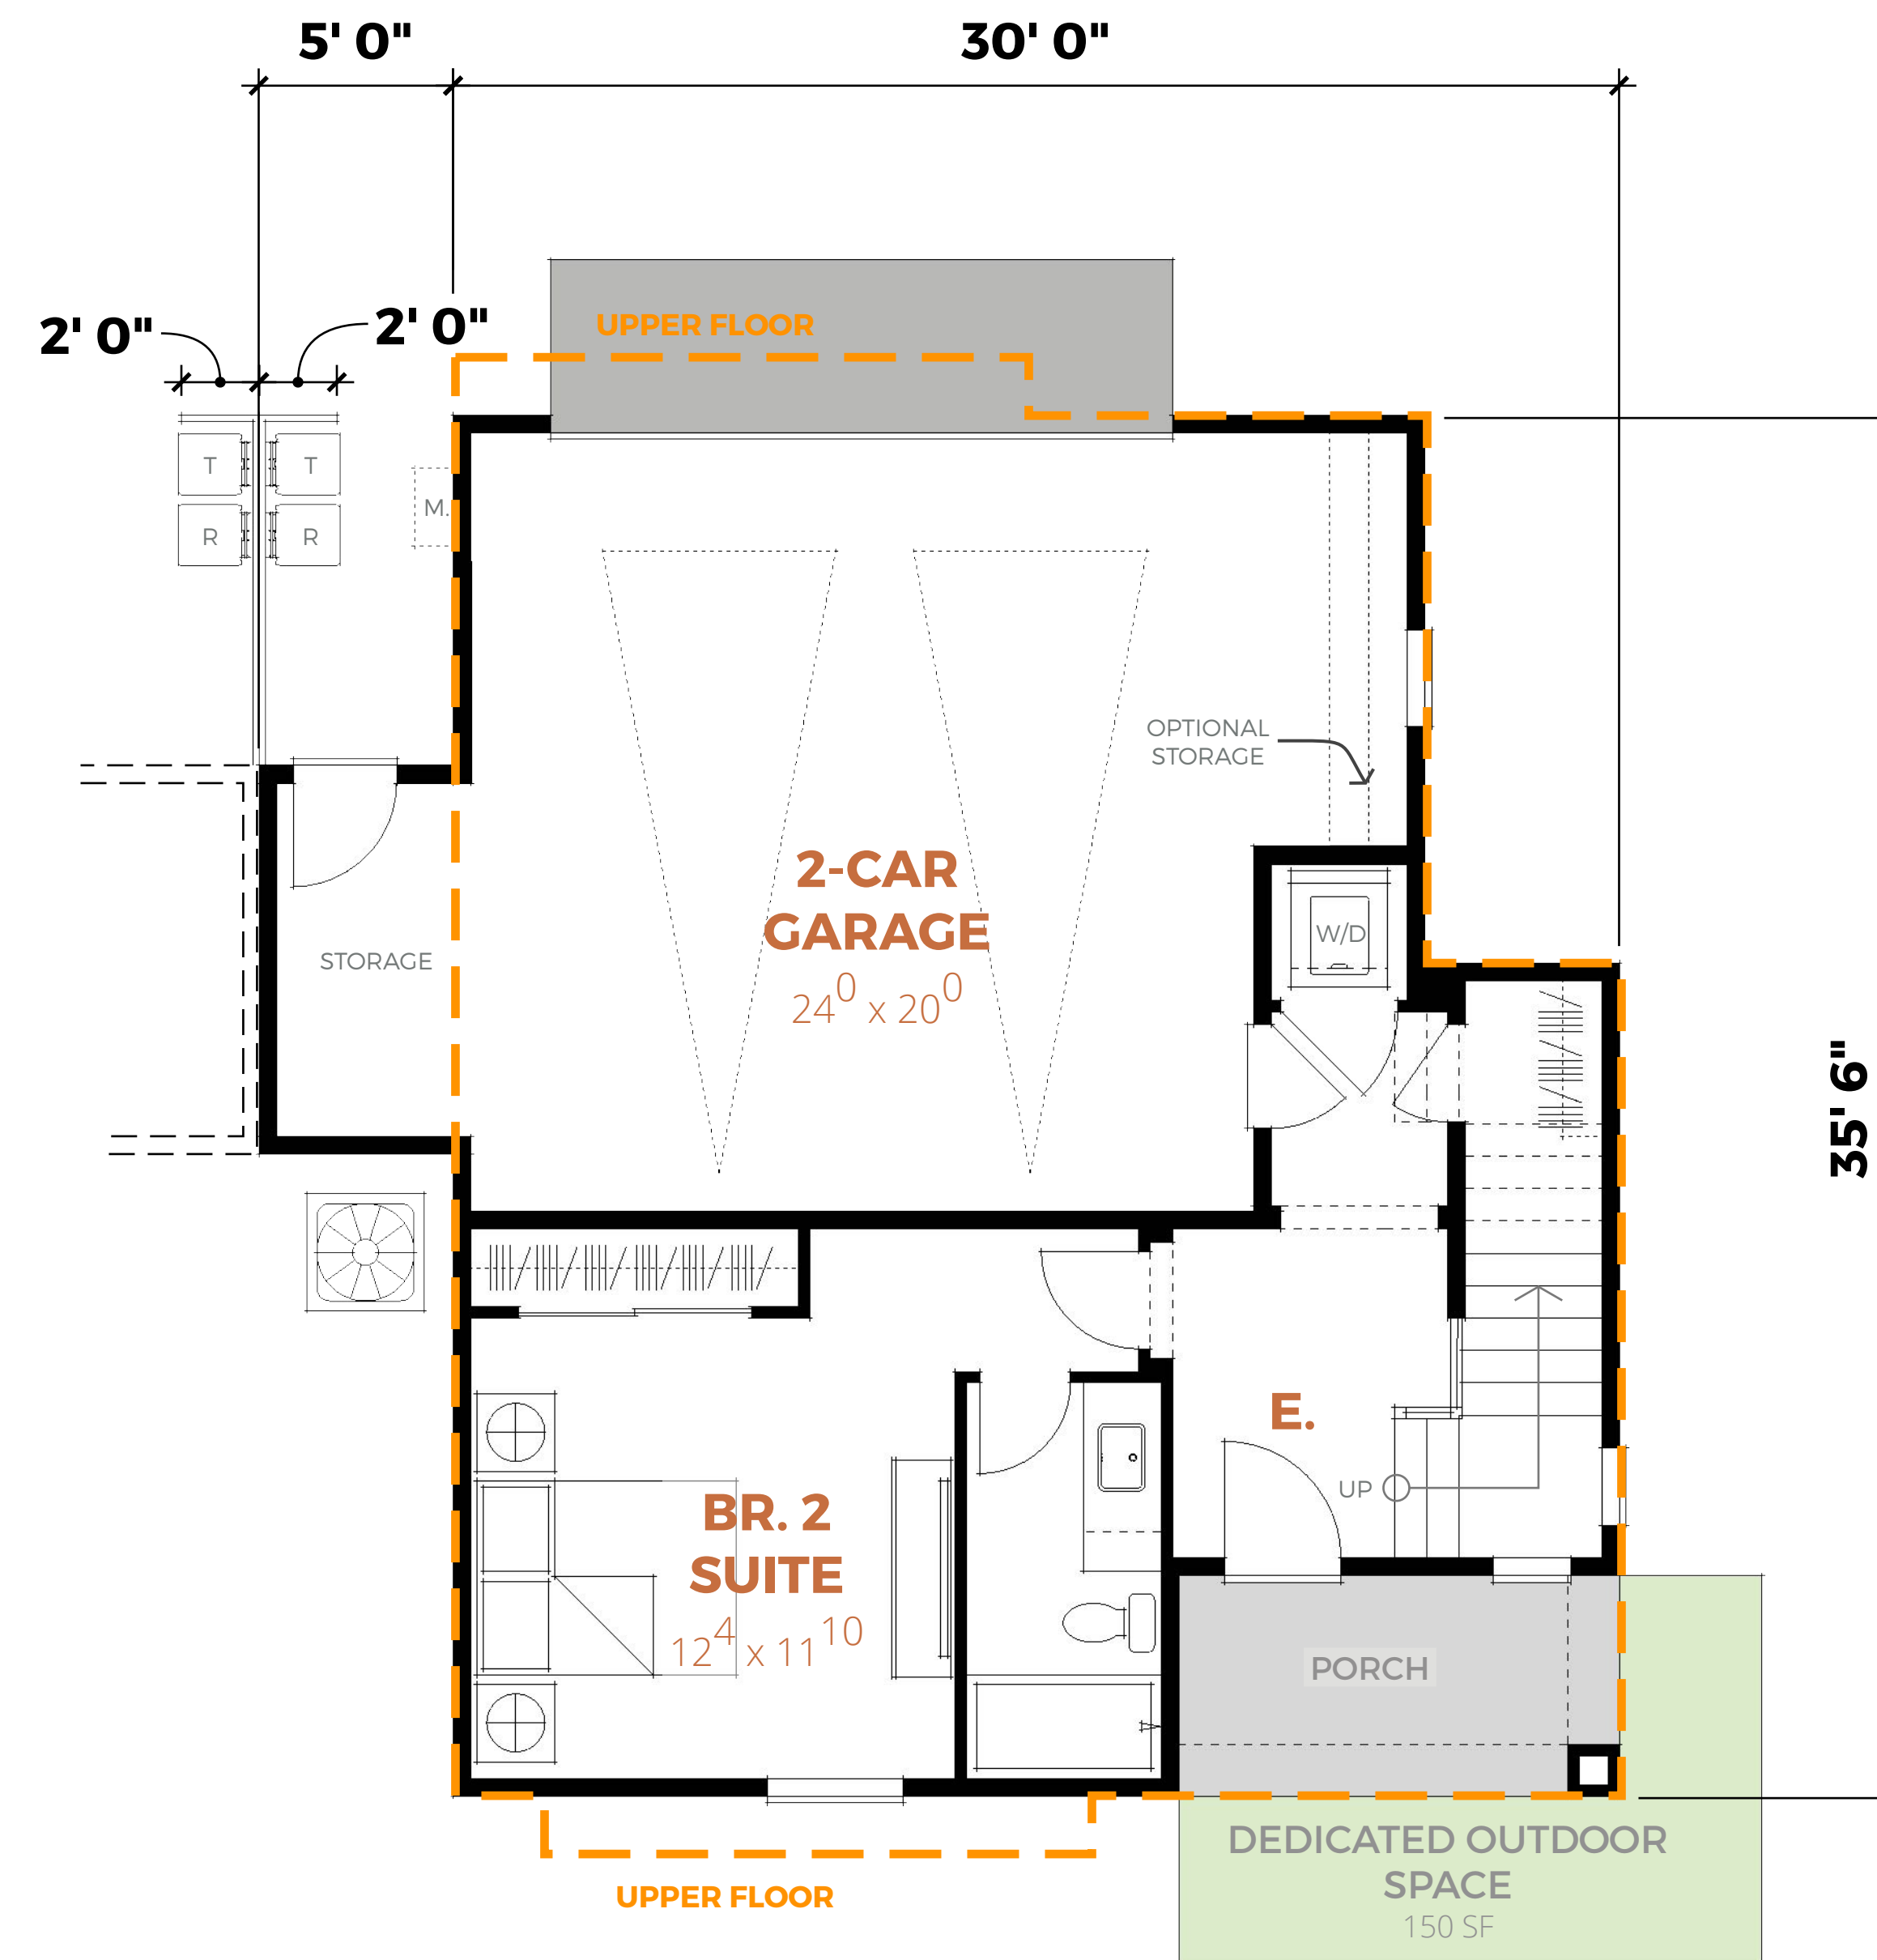


MAIN FLOOR | 460 SF

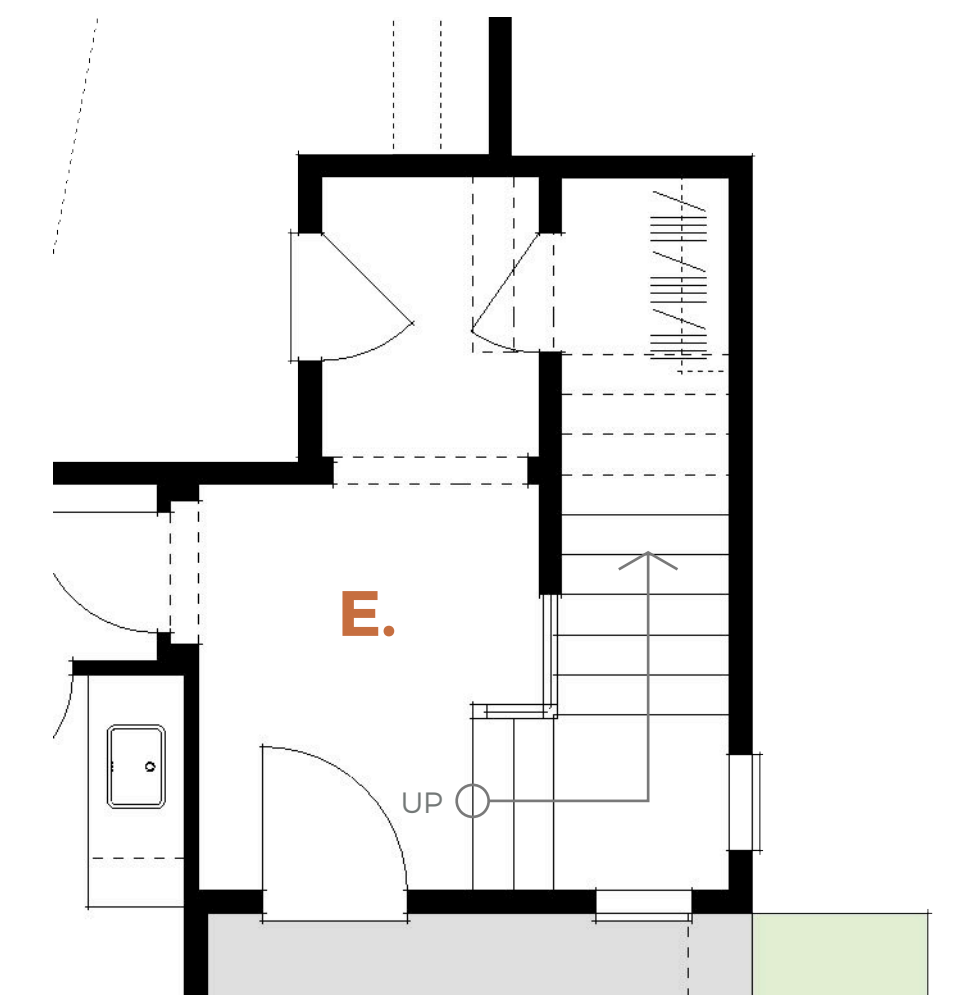


ALT. MAIN FLR. ENTRY
446 SF


SCHEMATIC FLOOR PLANS | PLAN 2 - 1,355 SF

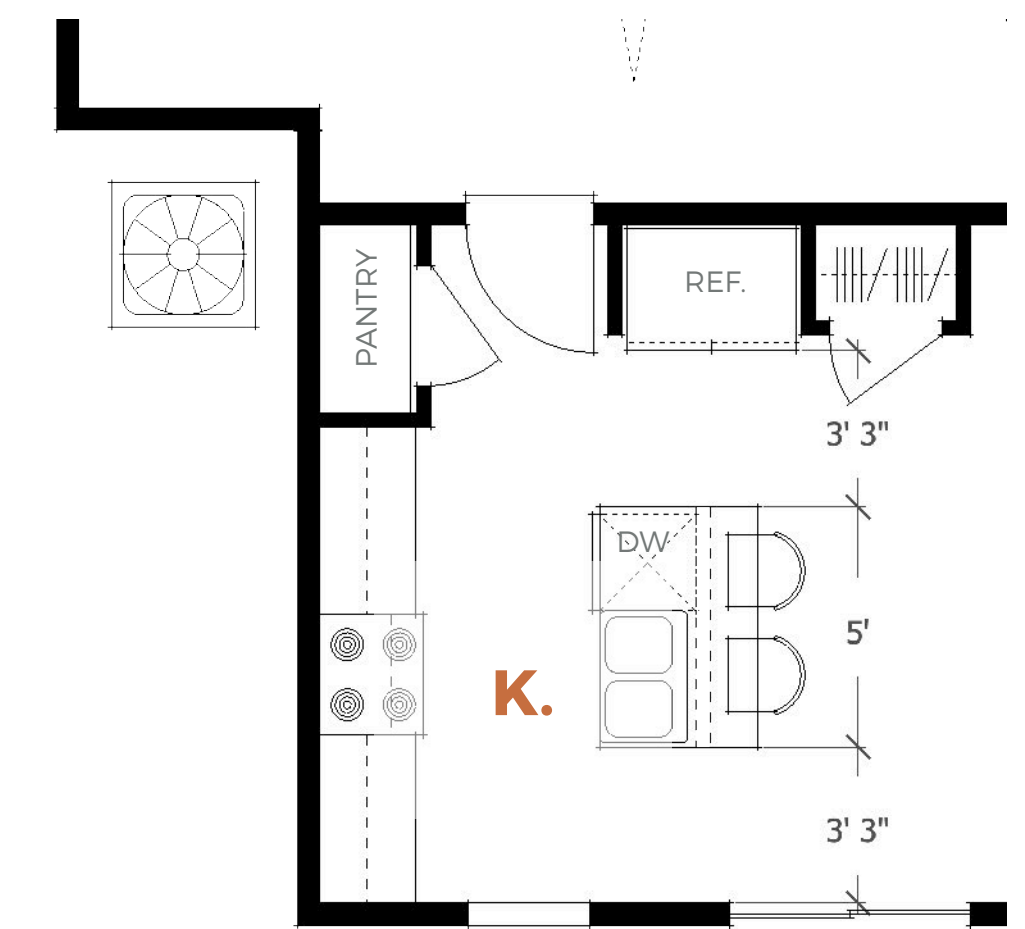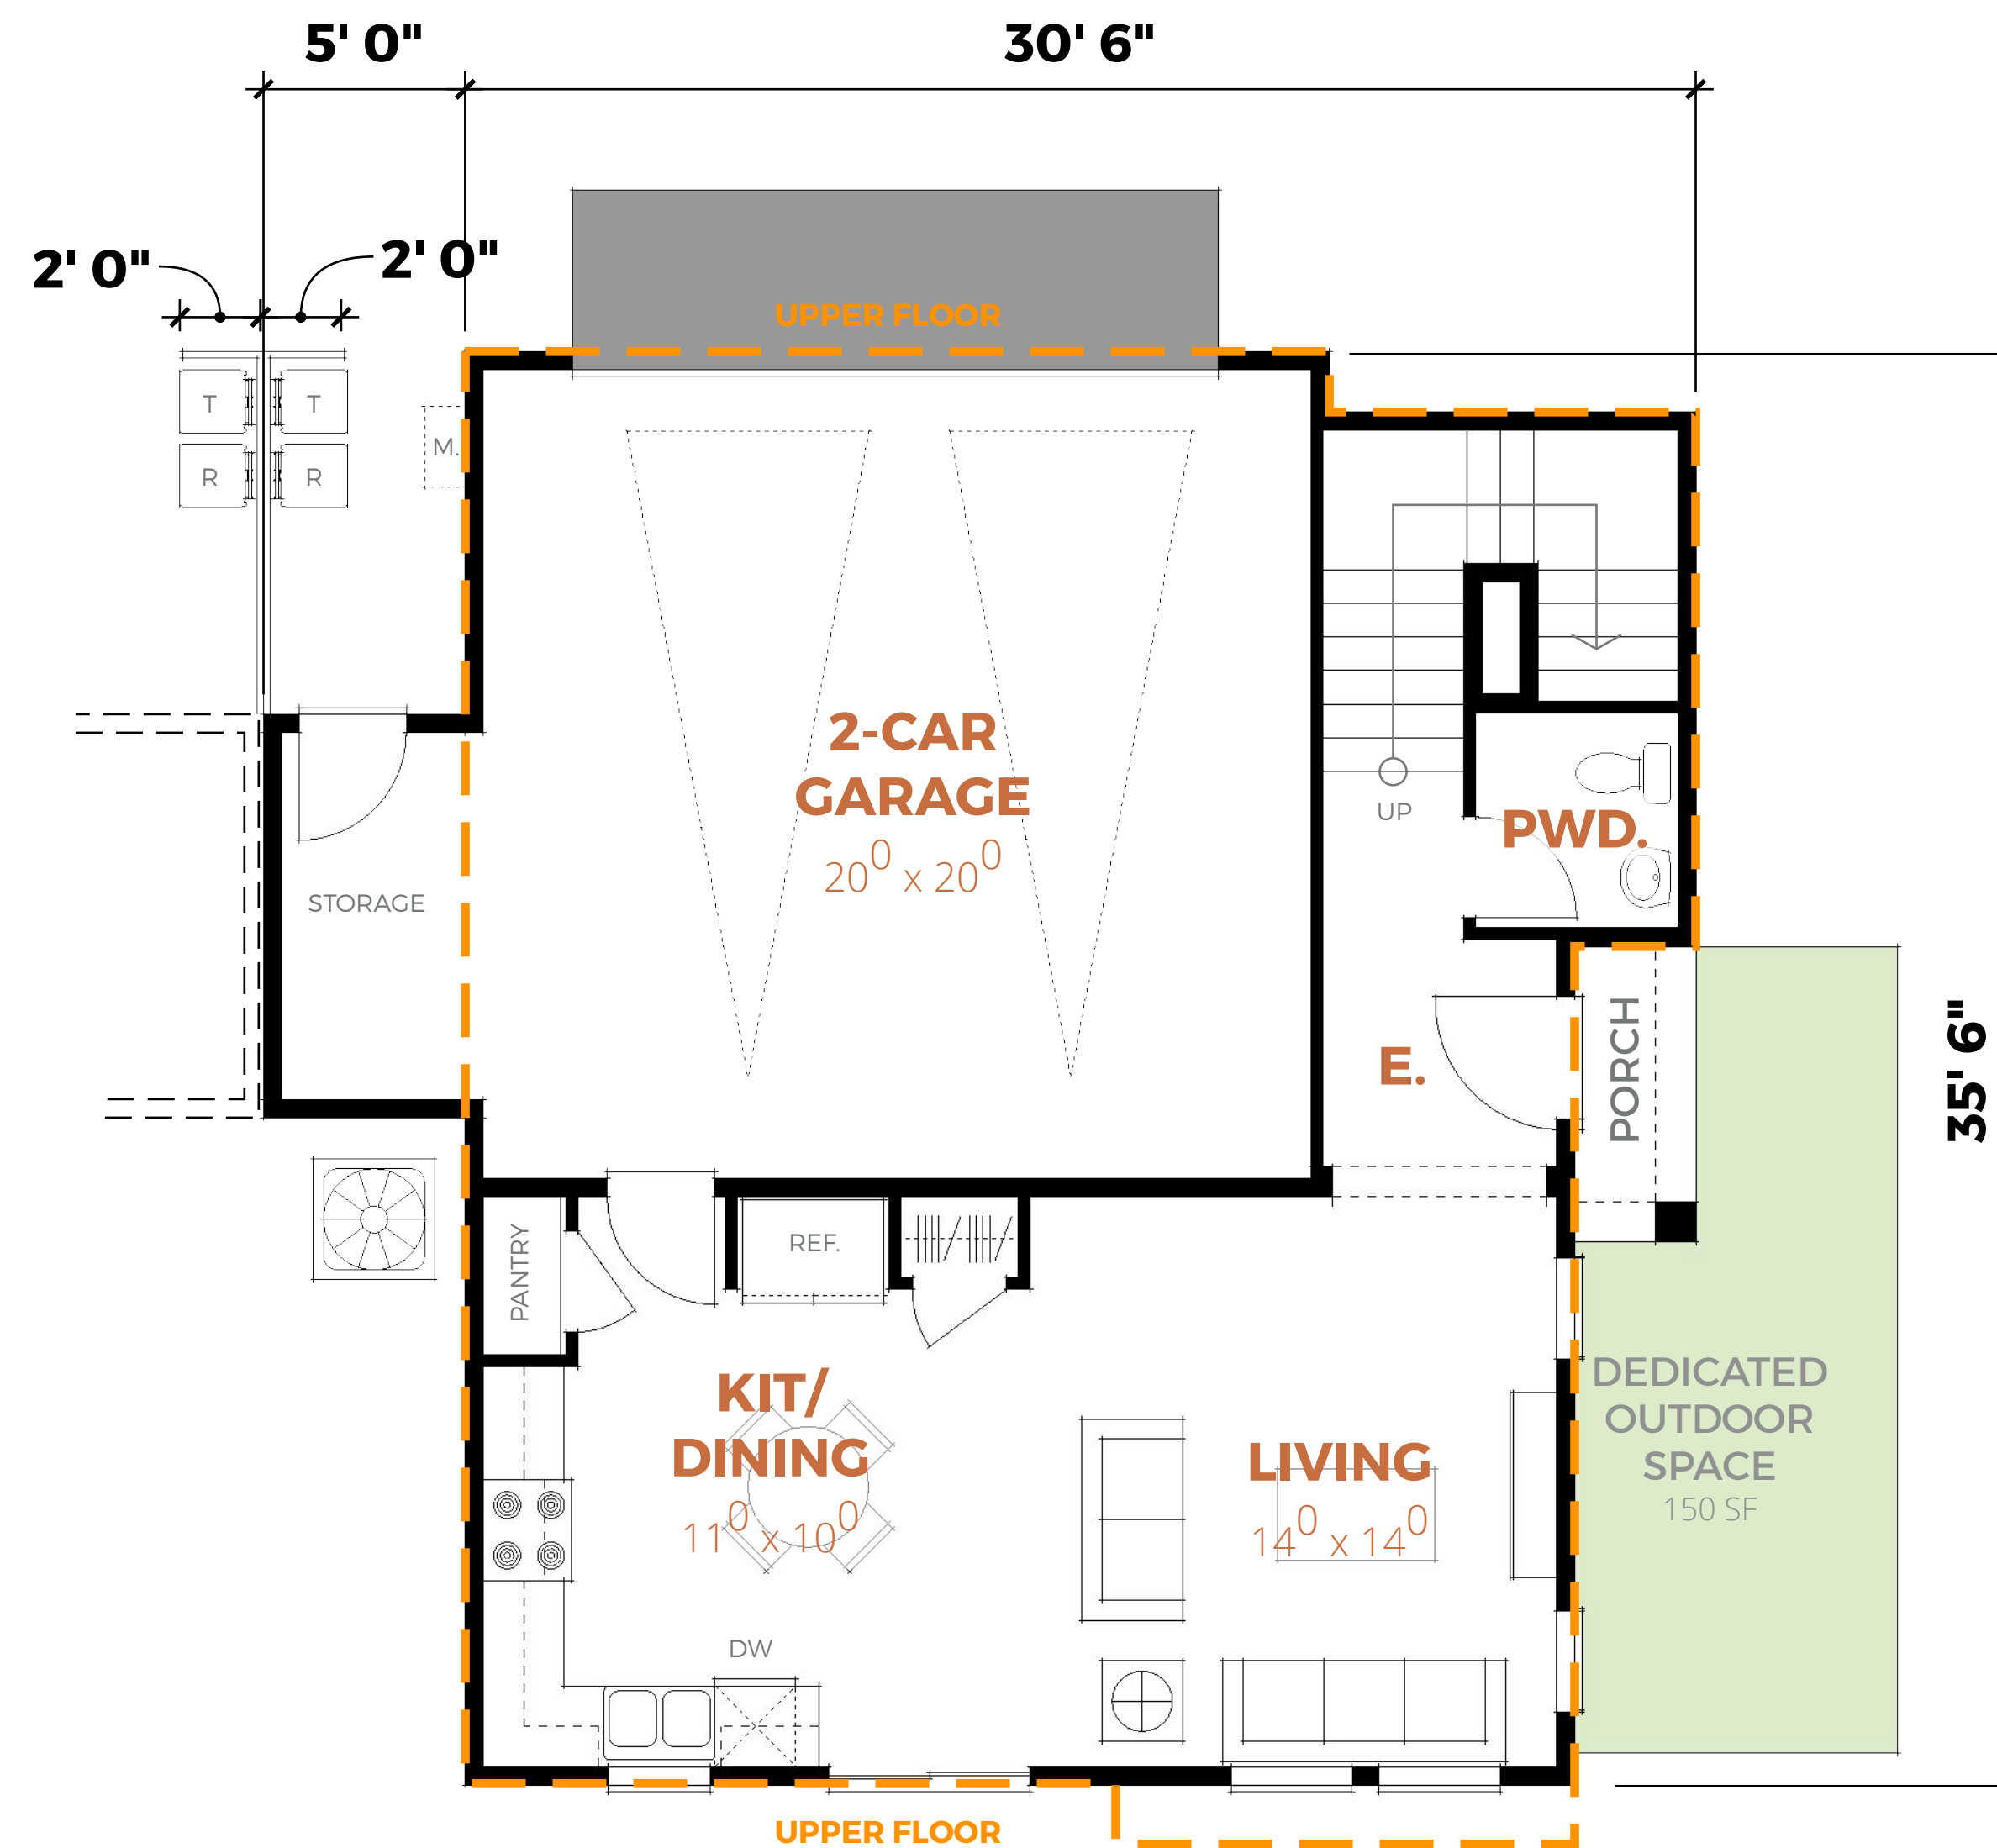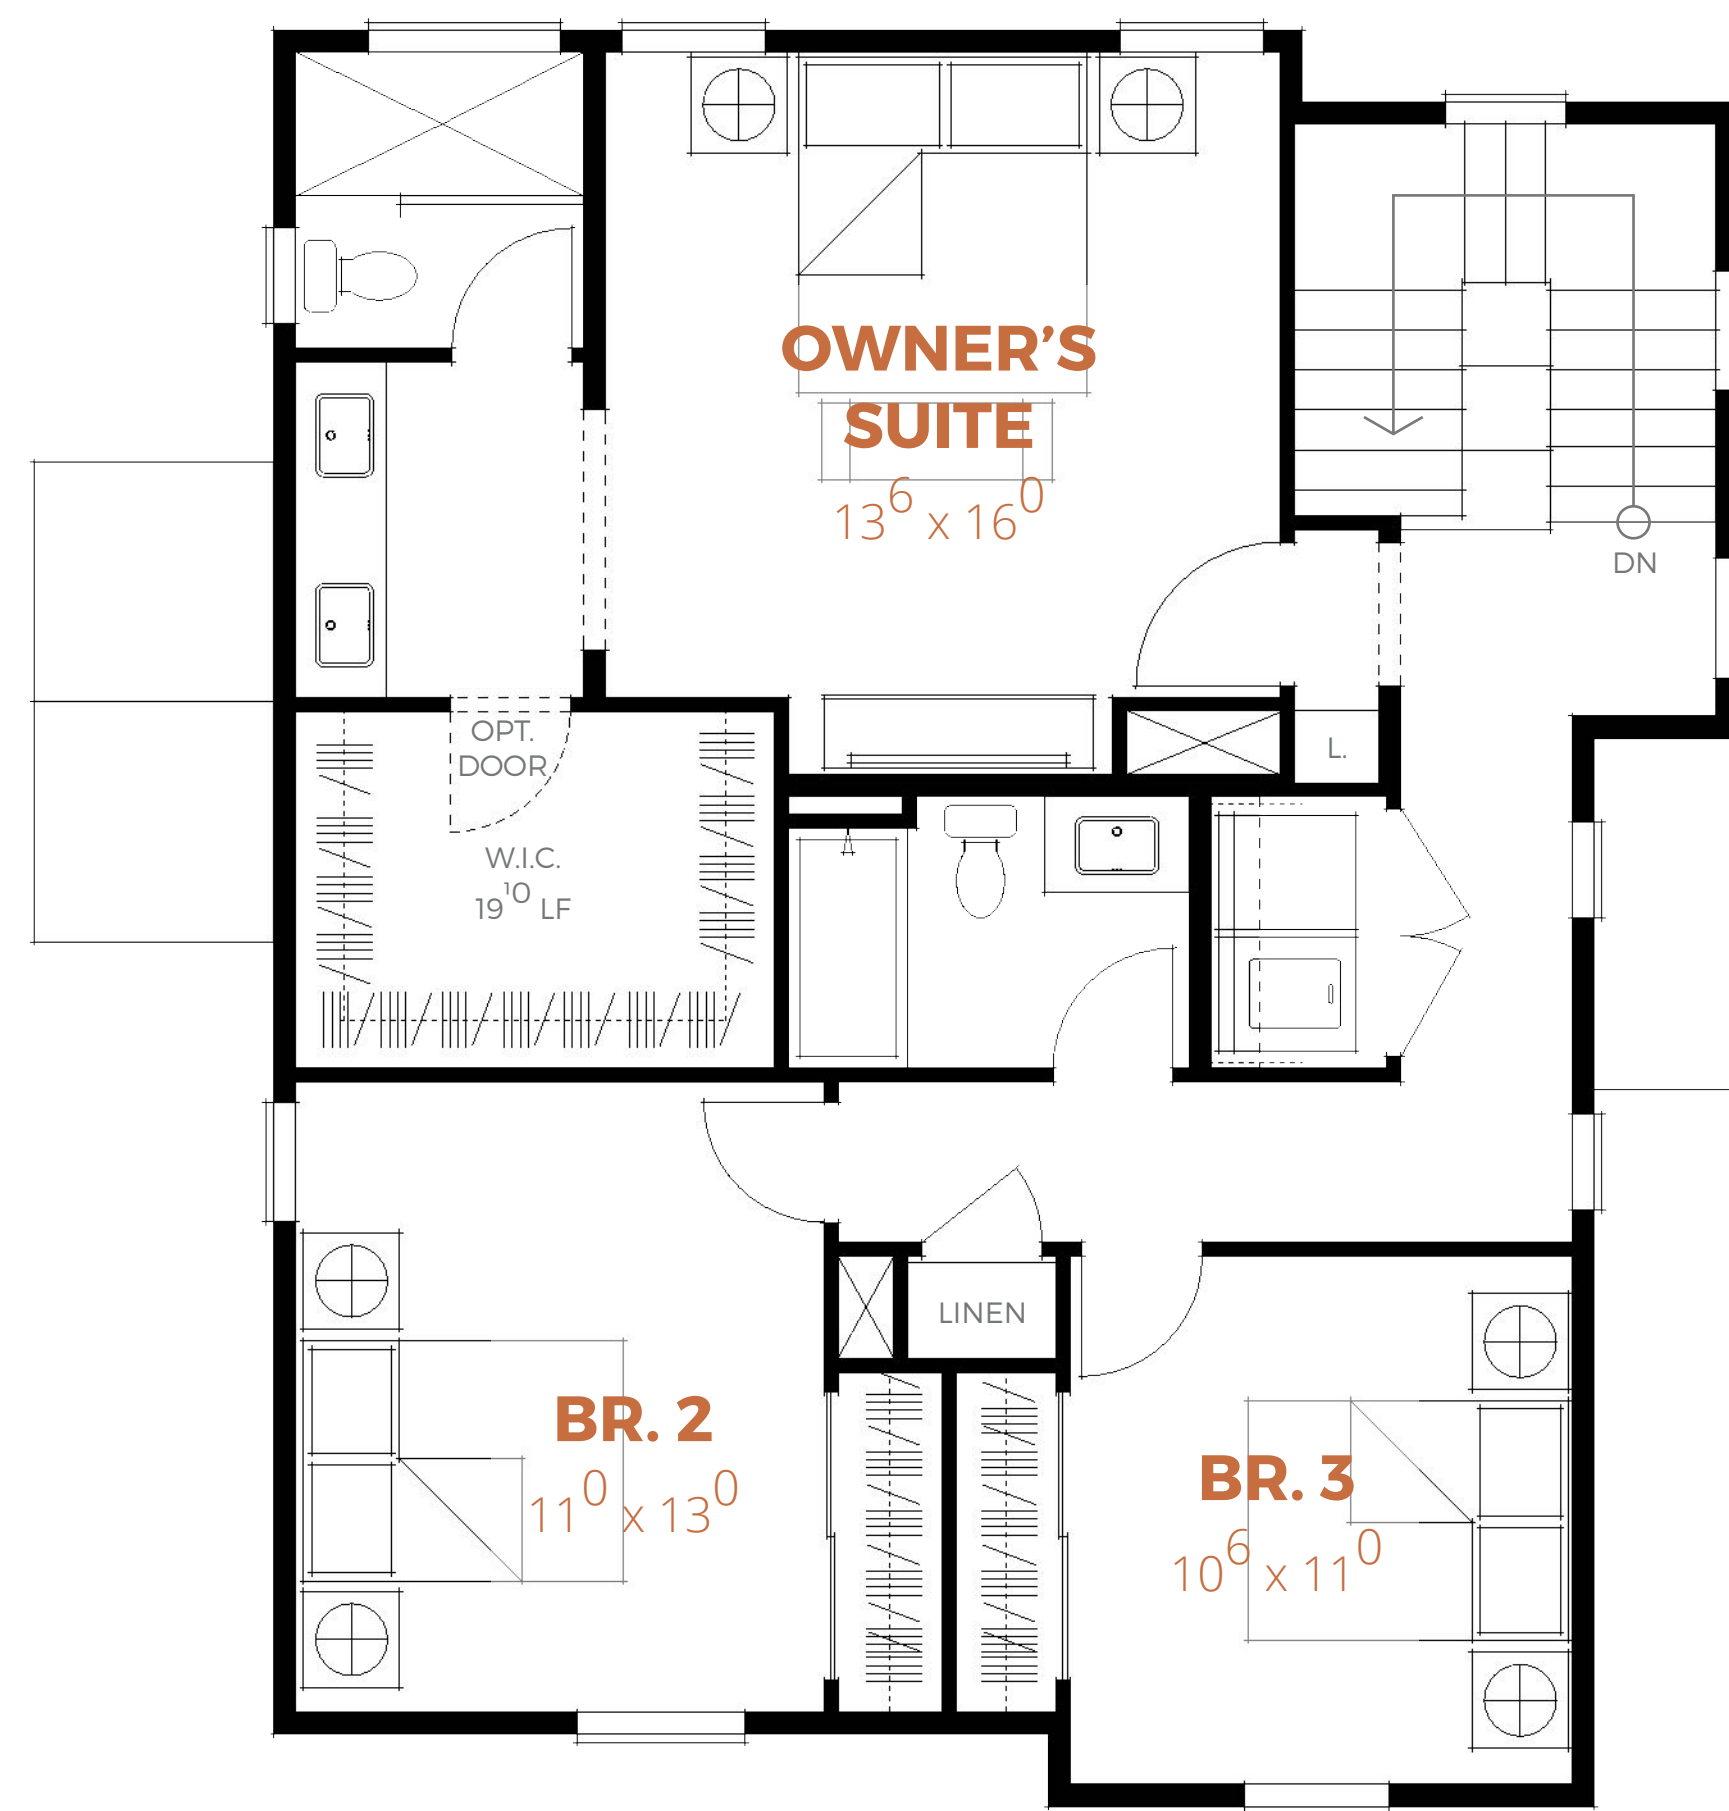


SCHEMATIC FLOOR PLANS | PLAN 3 - 1,520 SF

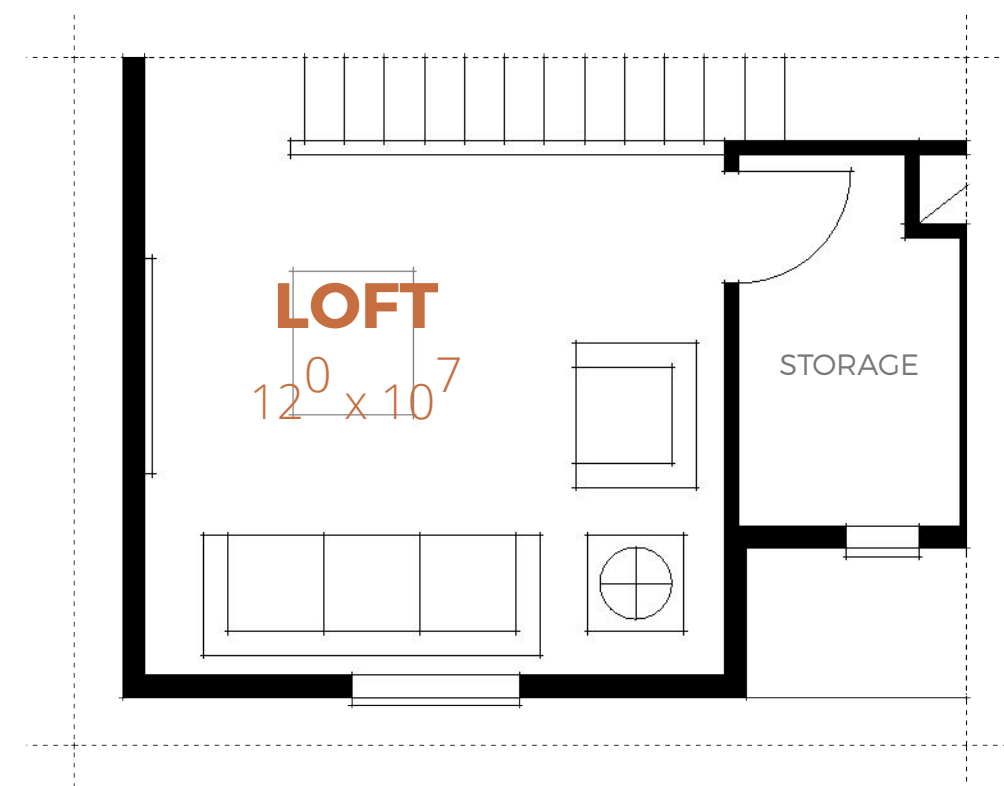

OPTIONAL LOFT
IN LIEU OF BR. 2

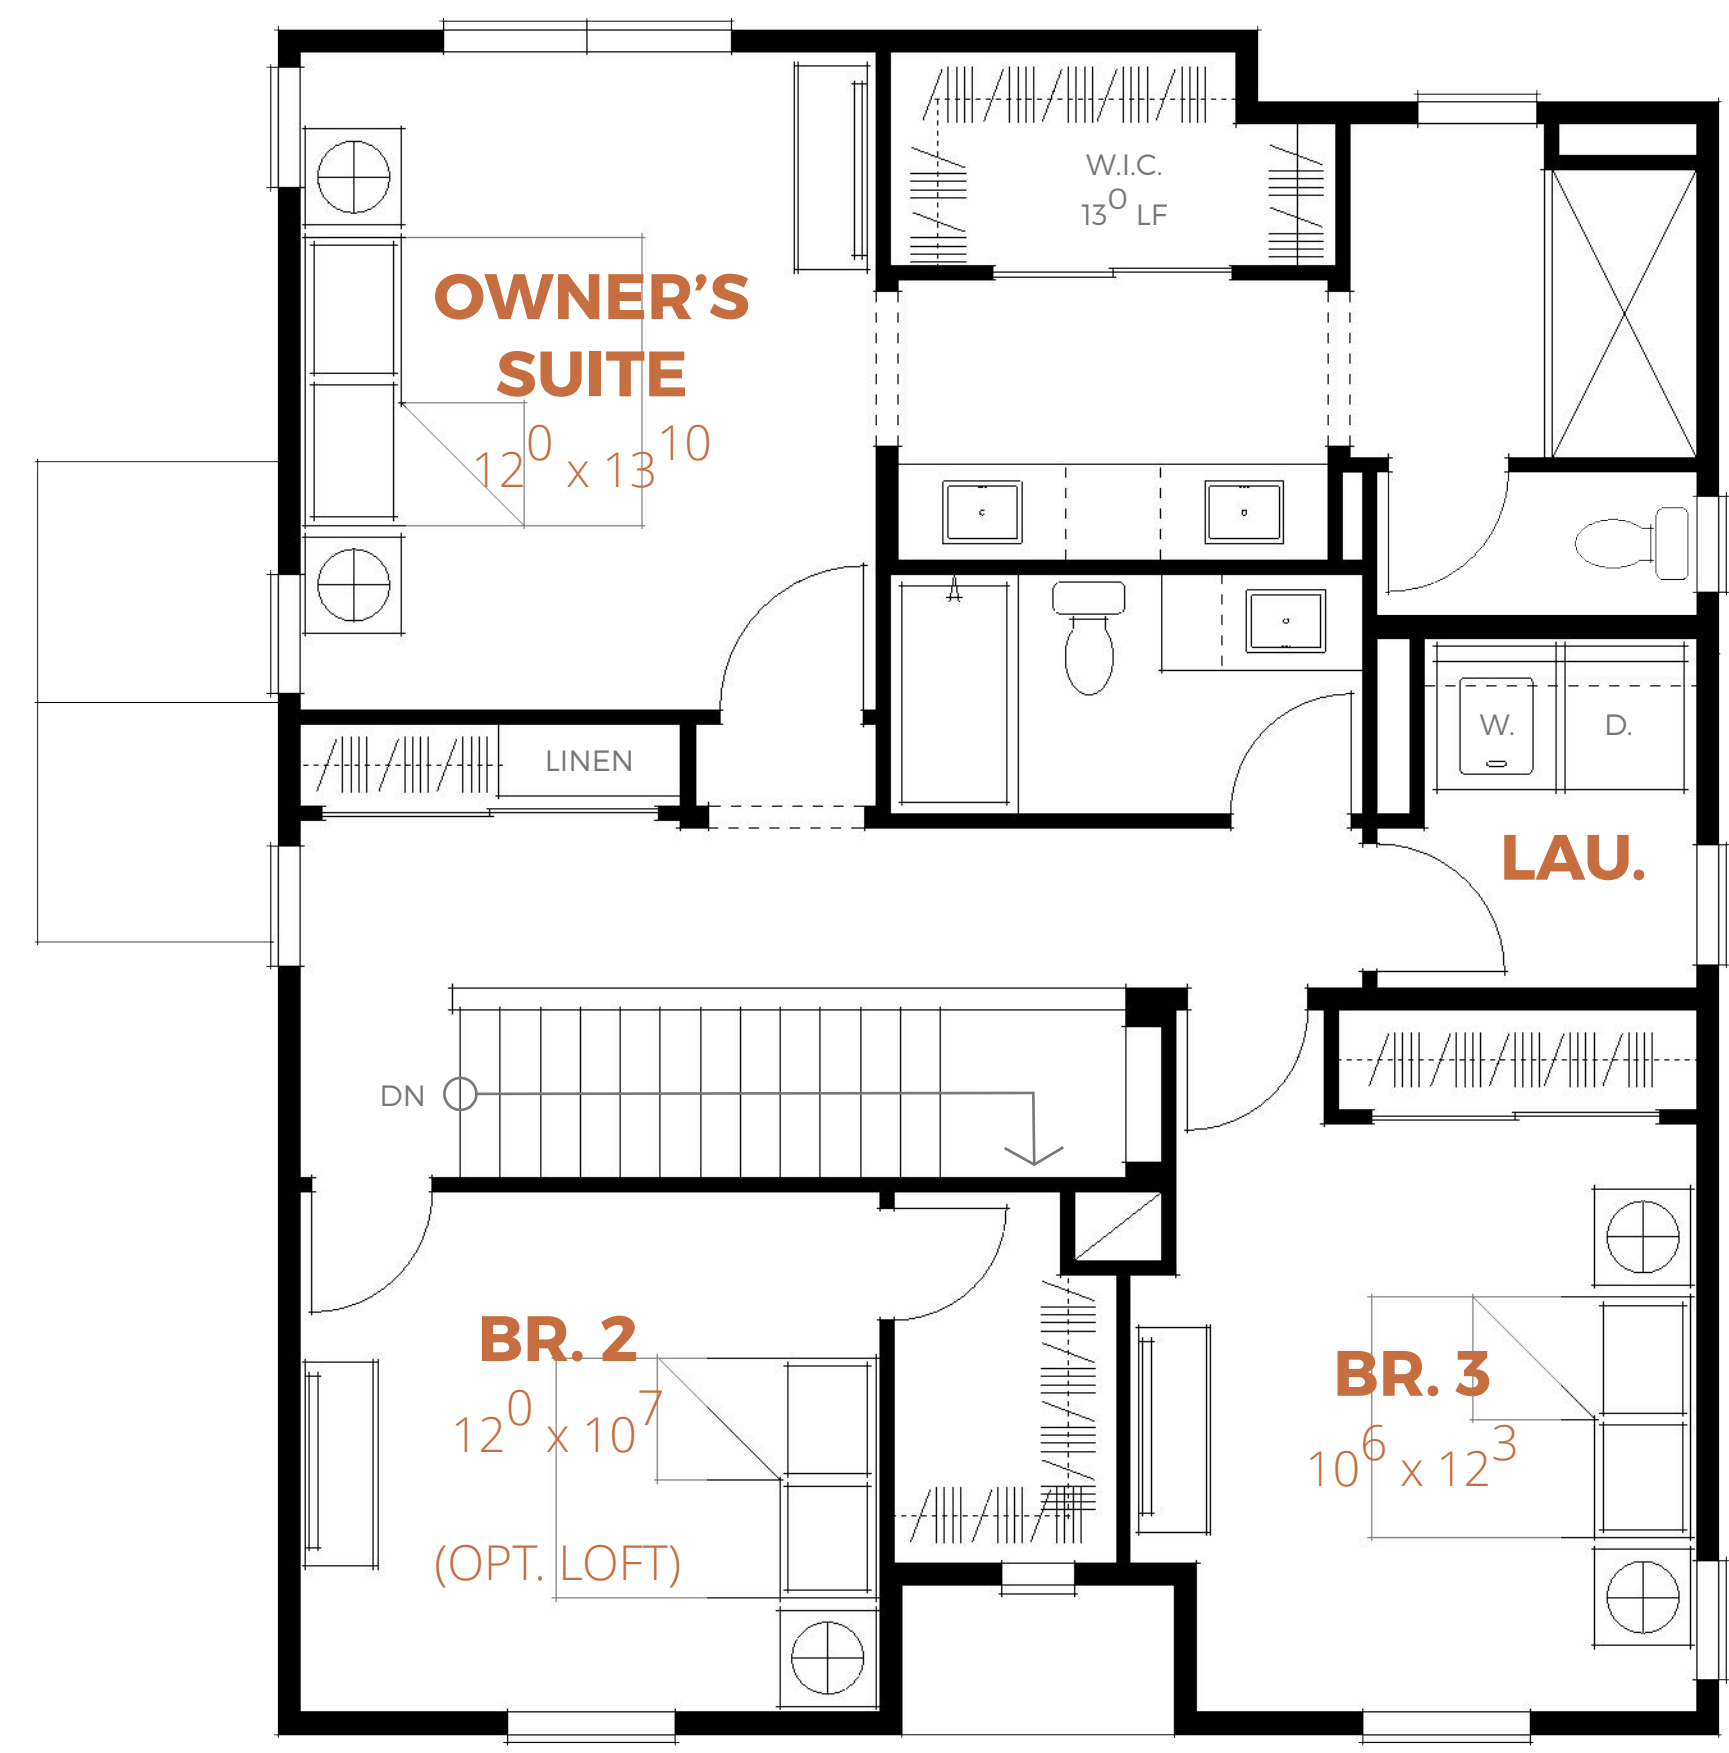


UPPER FLOOR | 986 SF

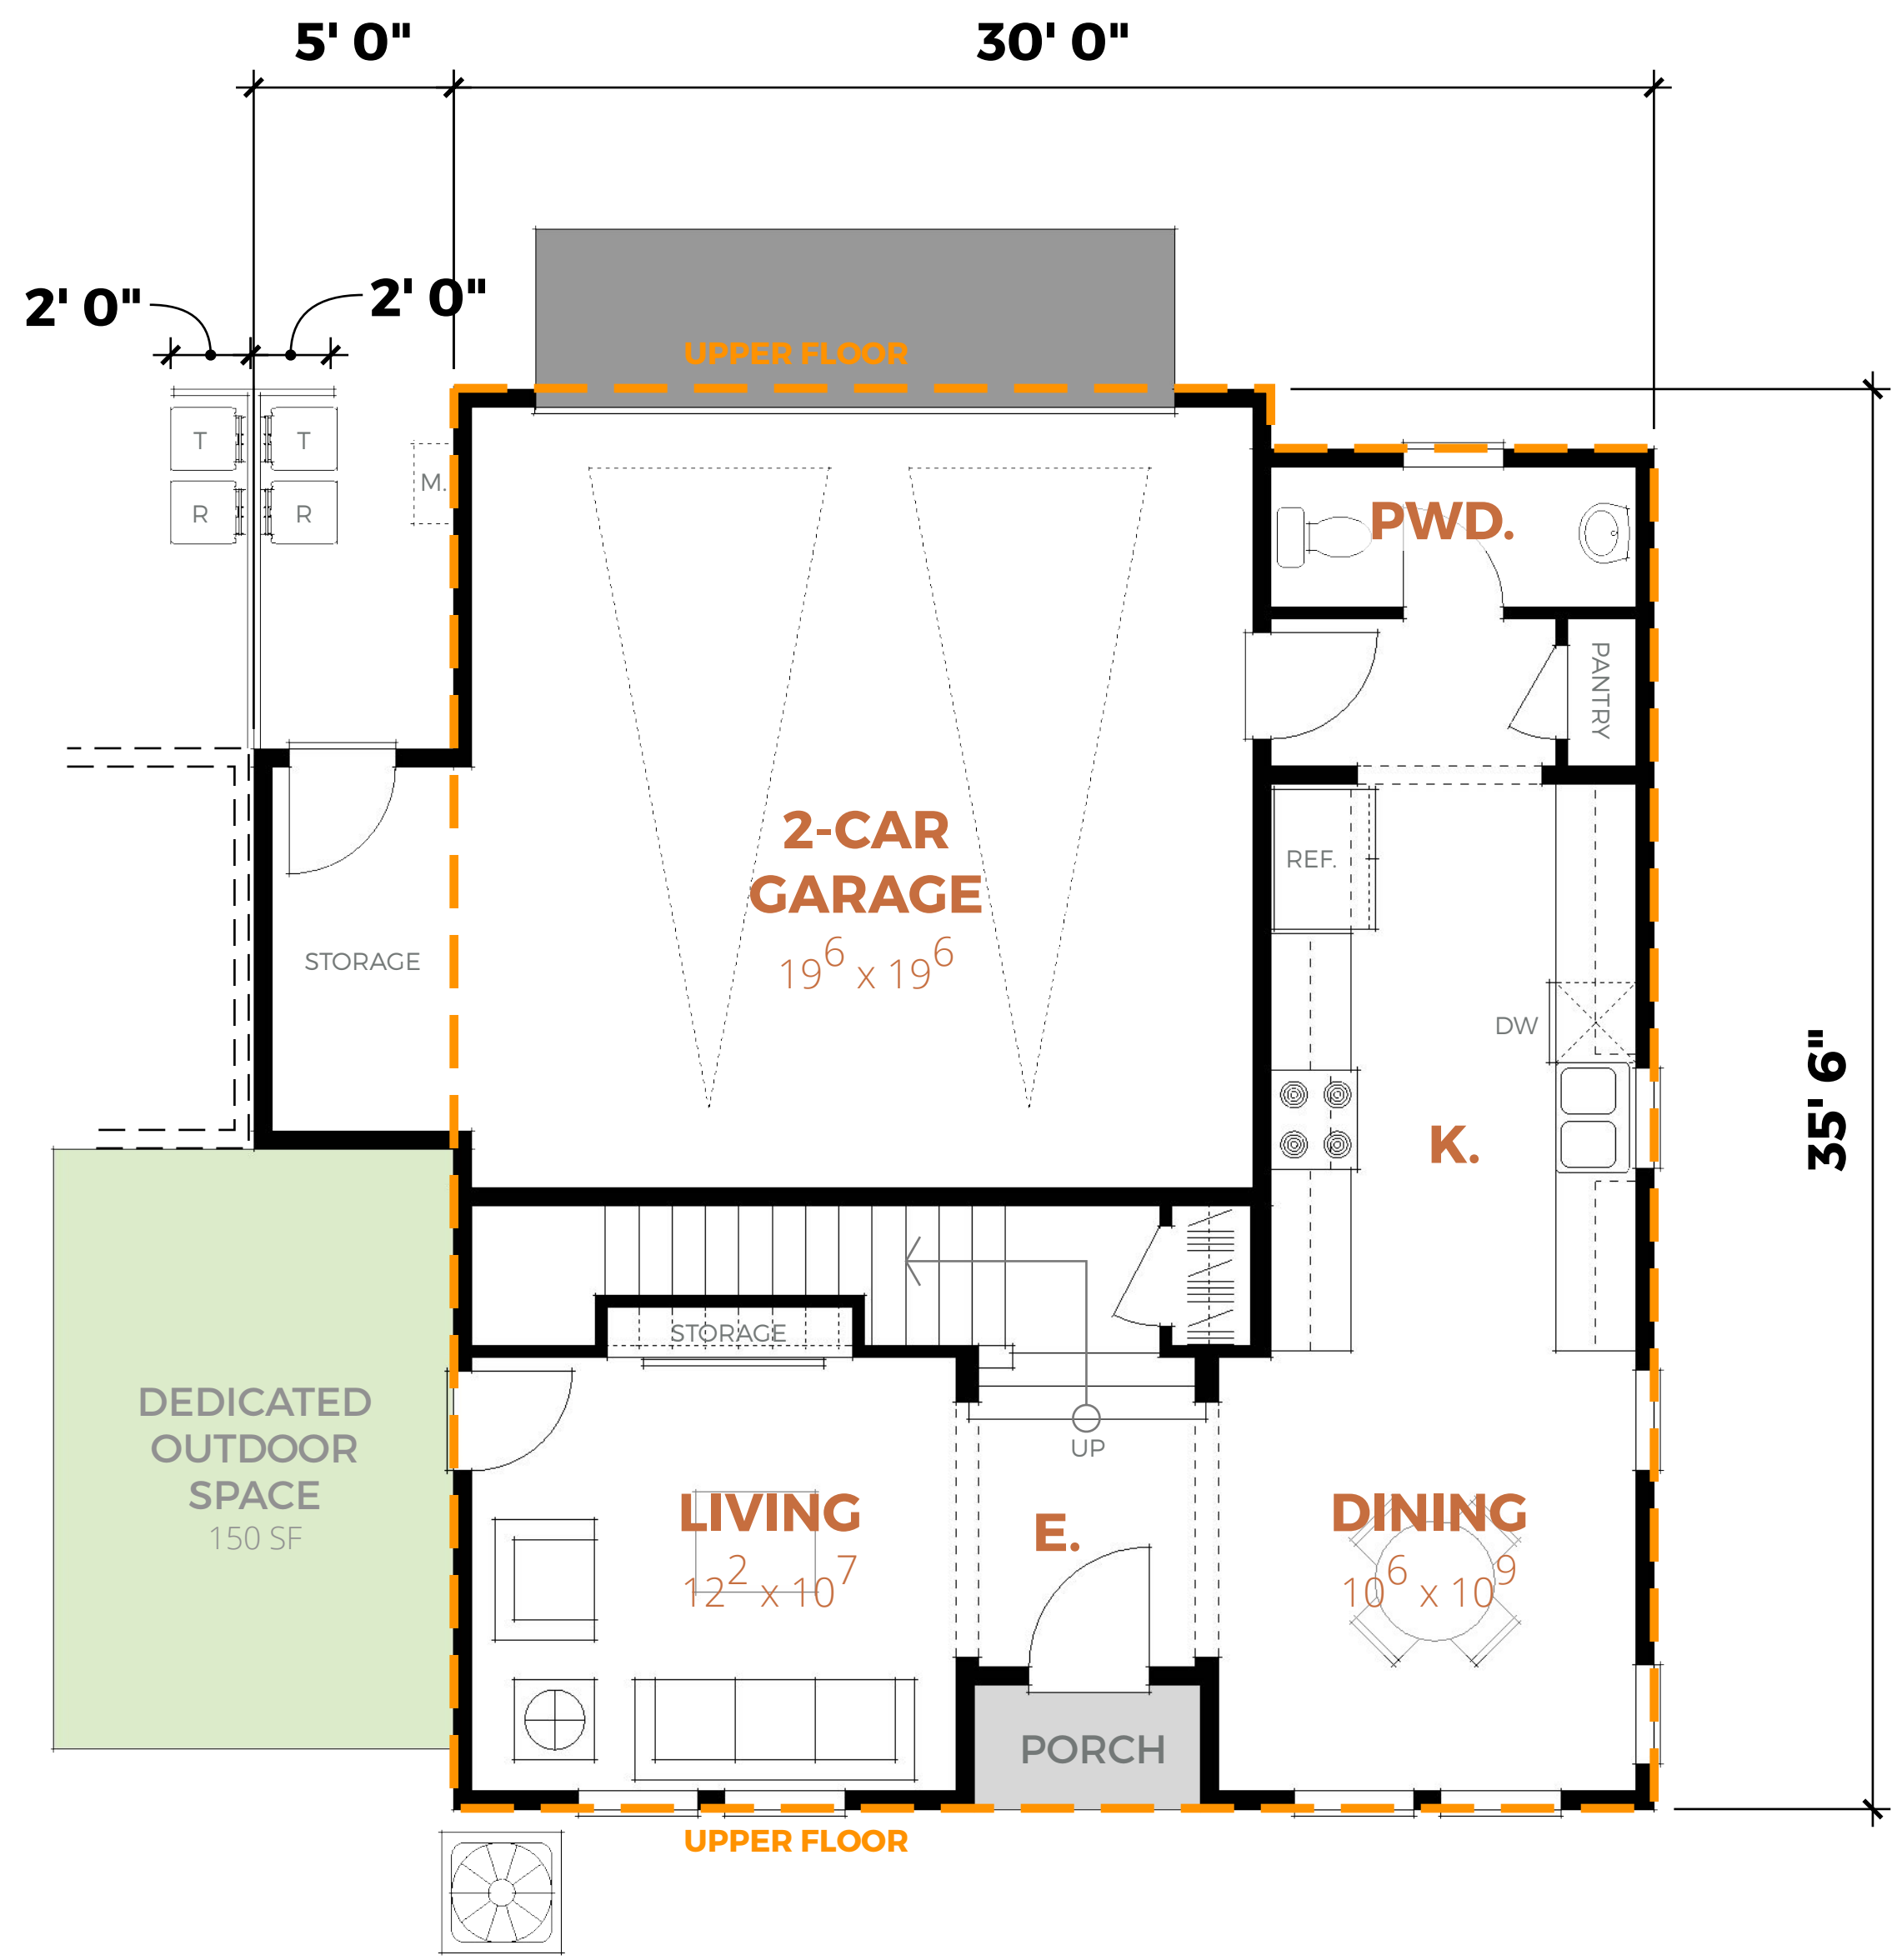

MAIN FLOOR | 635 SF

SCHEMATIC FLOOR PLANS | PLAN 4 - 1,621 SF

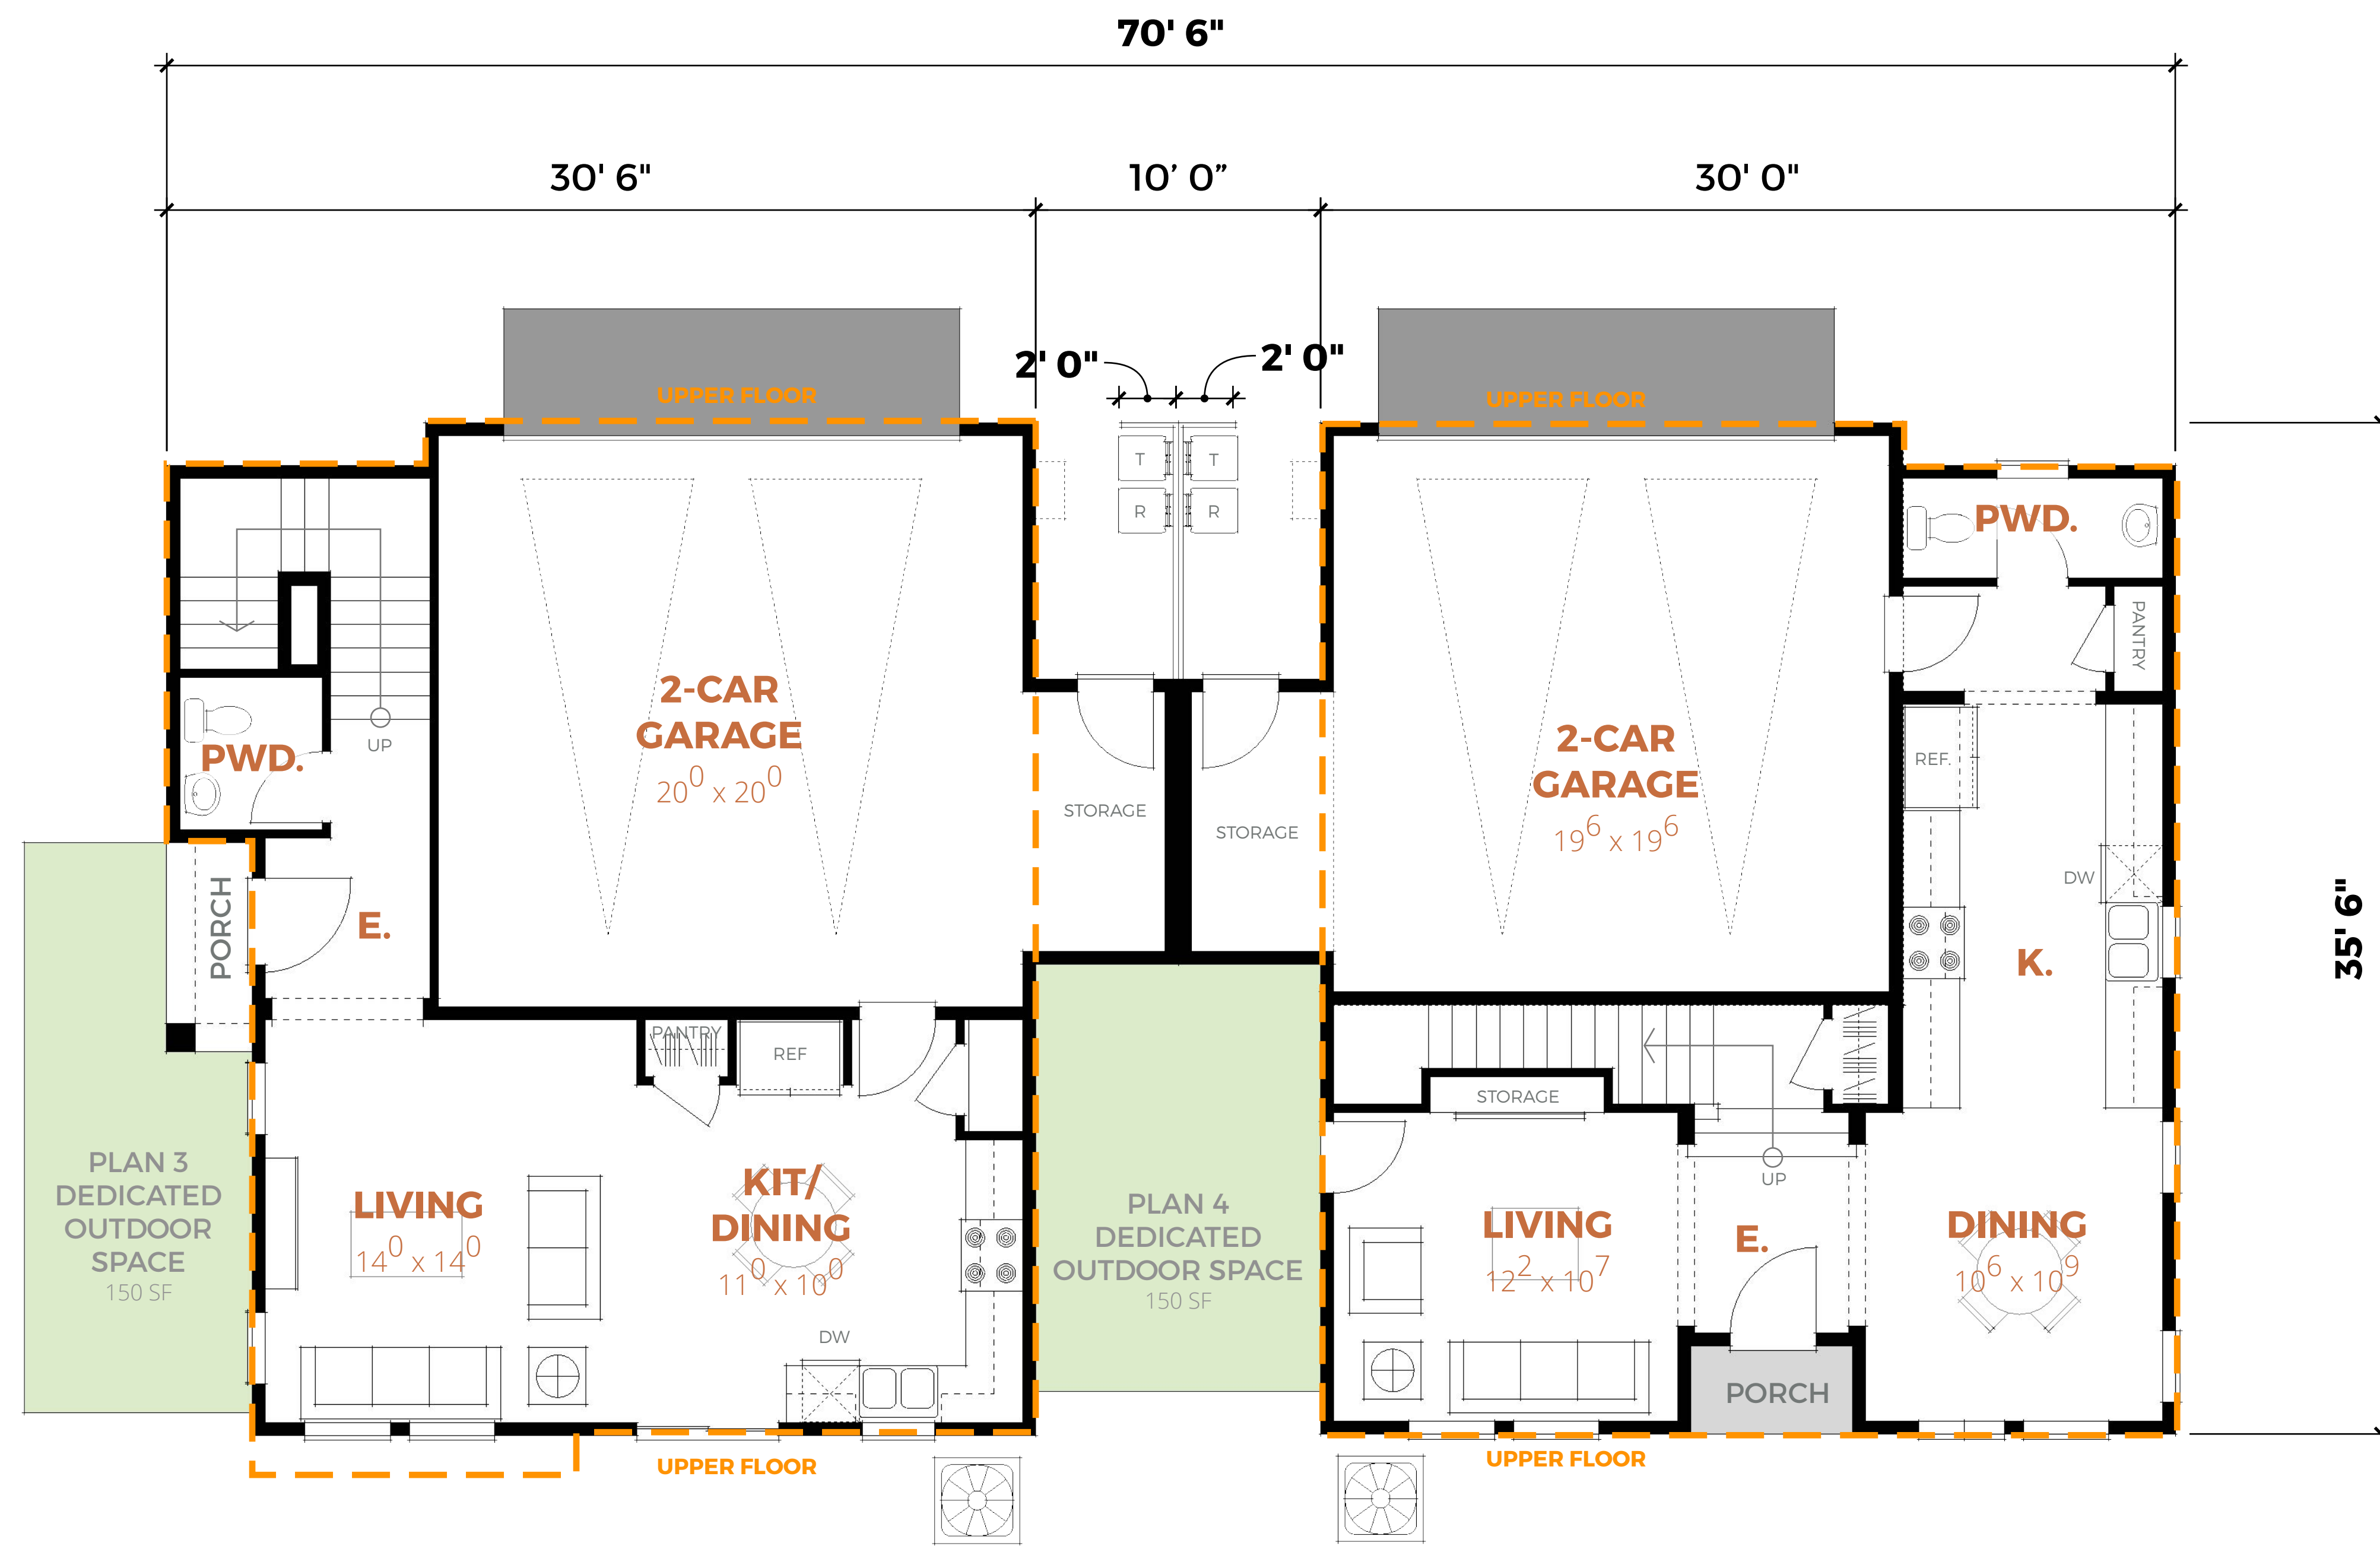


PLAN 3 | 1,519 SF

MAIN FLOOR | 633 SF

PLAN 4 | 1,621


MAIN FLOOR | 635 SF

SCHEMATIC FLOOR PLANS | TYPICAL DUPLEX

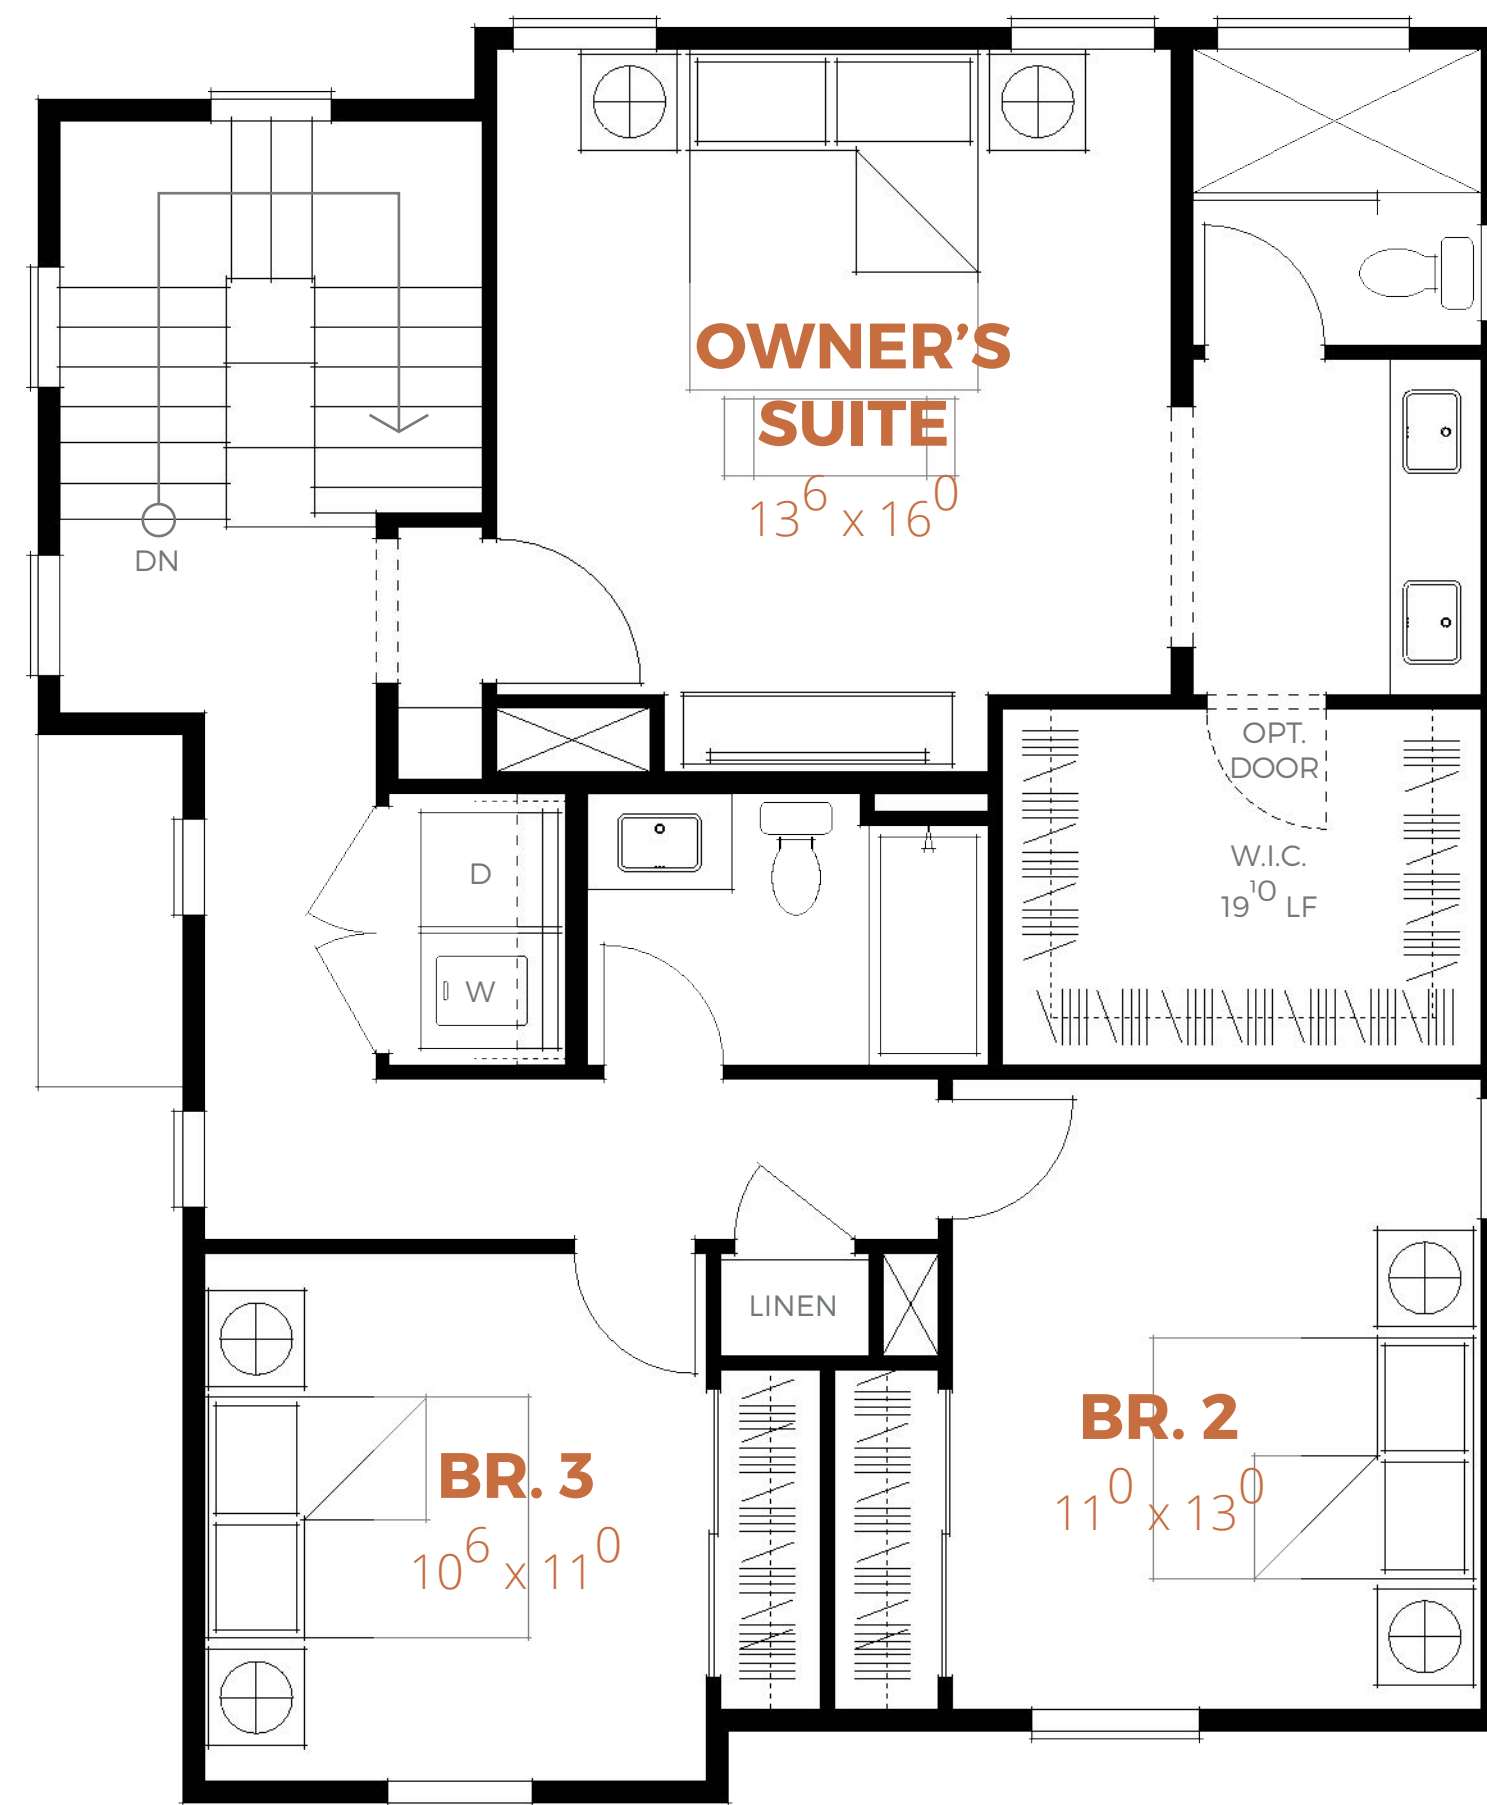

PLAN 3 | 1,519 SF

UPPER FLOOR | 943 SF

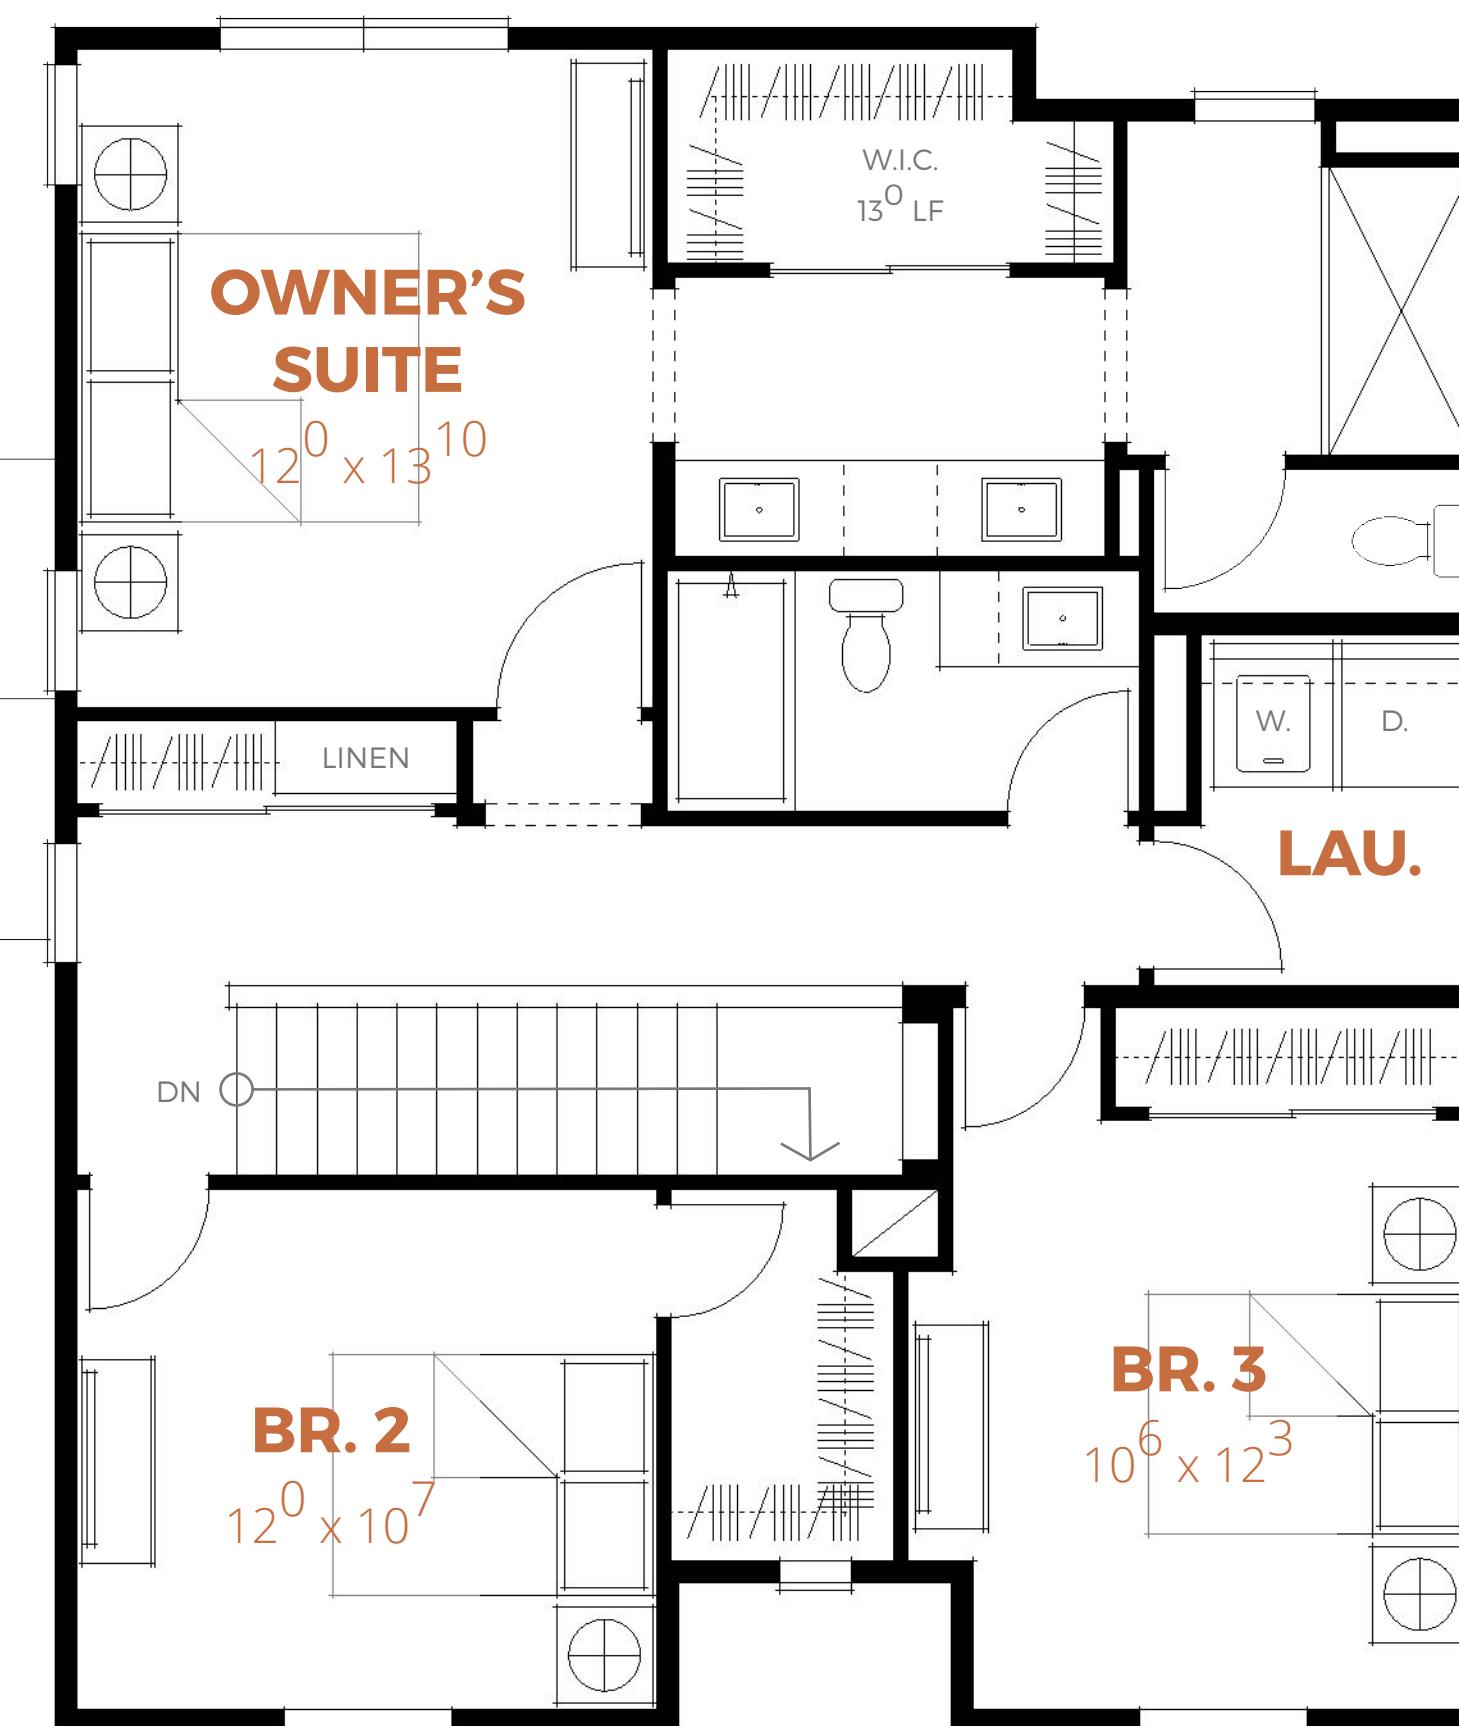

PLAN 4 | 1,621

UPPER FLOOR | 986 SF

SCHEMATIC FLOOR PLANS | TYPICAL DUPLEX



GREENBELT / PERIMETER ELEVATION

SCALE: 3/16" = 1'-0"



SCHEMATIC ELEVATIONS | DUPLEX | FARMHOUSE




GREENBELT / PERIMETER ELEVATION

SCALE: 3/16" = 1'-0"



SCHEMATIC ELEVATIONS | DUPLEX | CRAFTSMAN

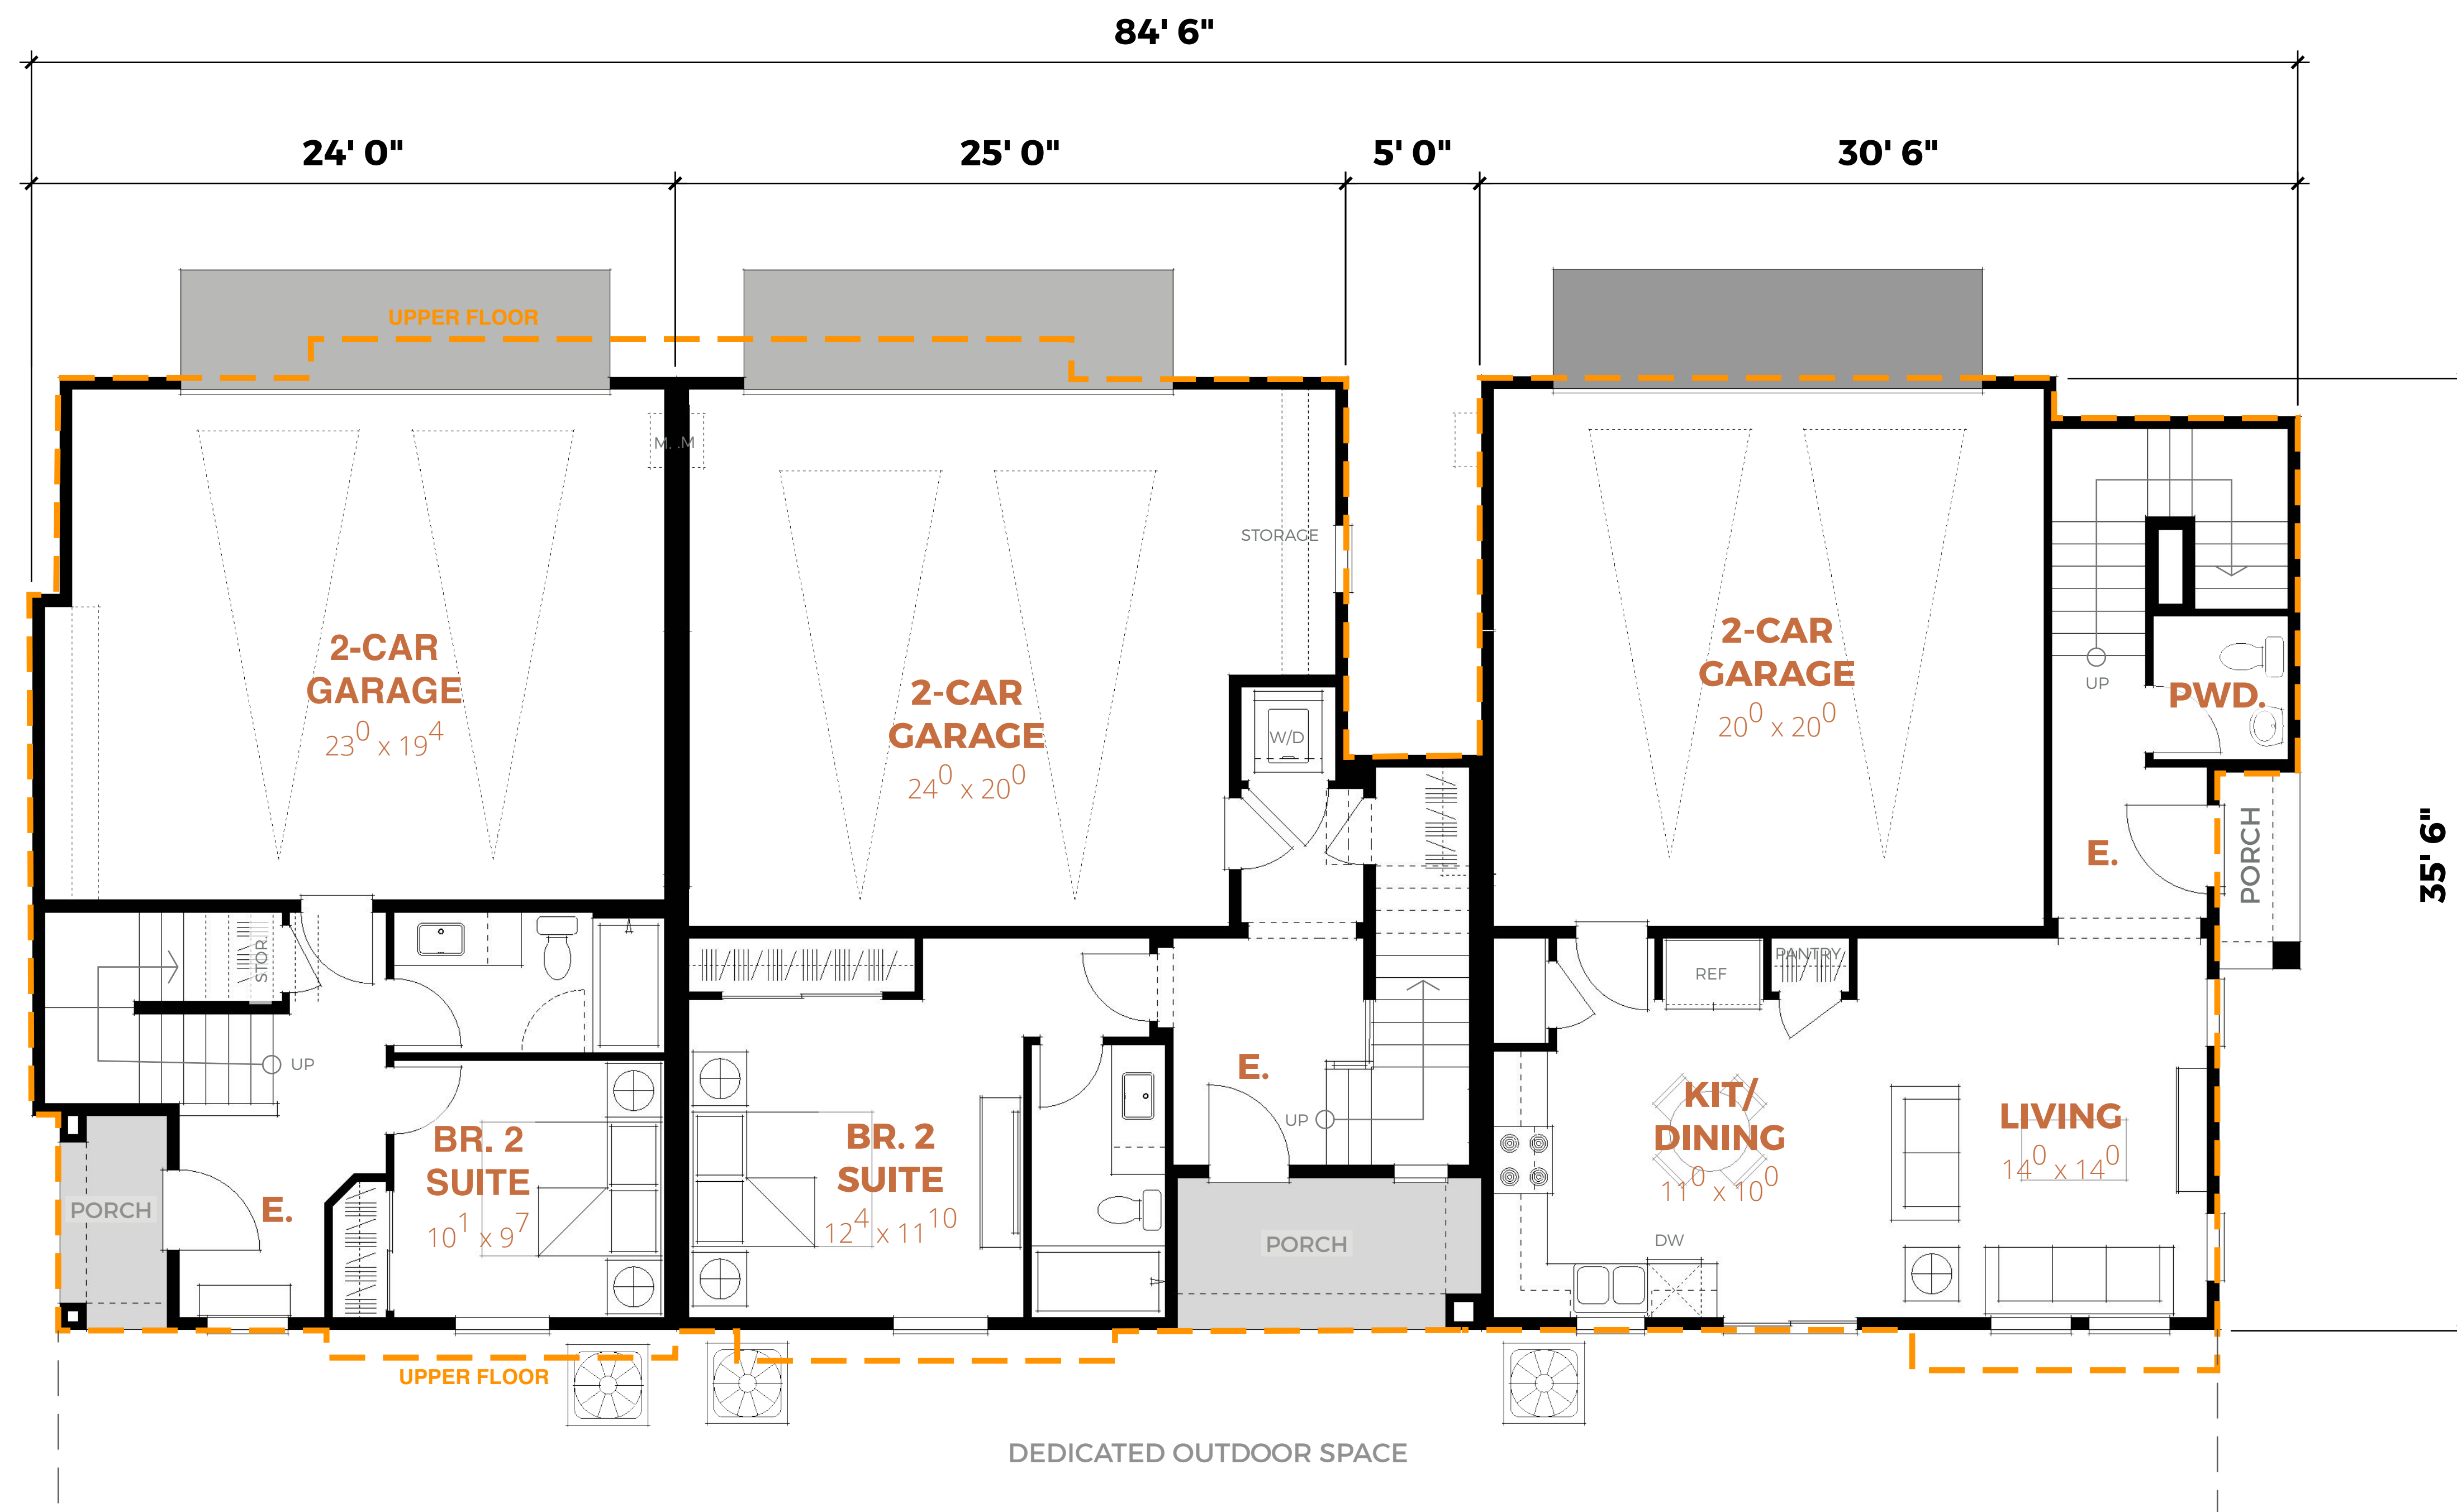

PLAN 1 | 1,116 SF

MAIN FLOOR | 345 SF


PLAN 2 | 1,355 SF

MAIN FLOOR | 460 SF

PLAN 3 | 1,520 SF

MAIN FLOOR | 577 SF

SCHEMATIC FLOOR PLANS | TYPICAL TRIPLEX

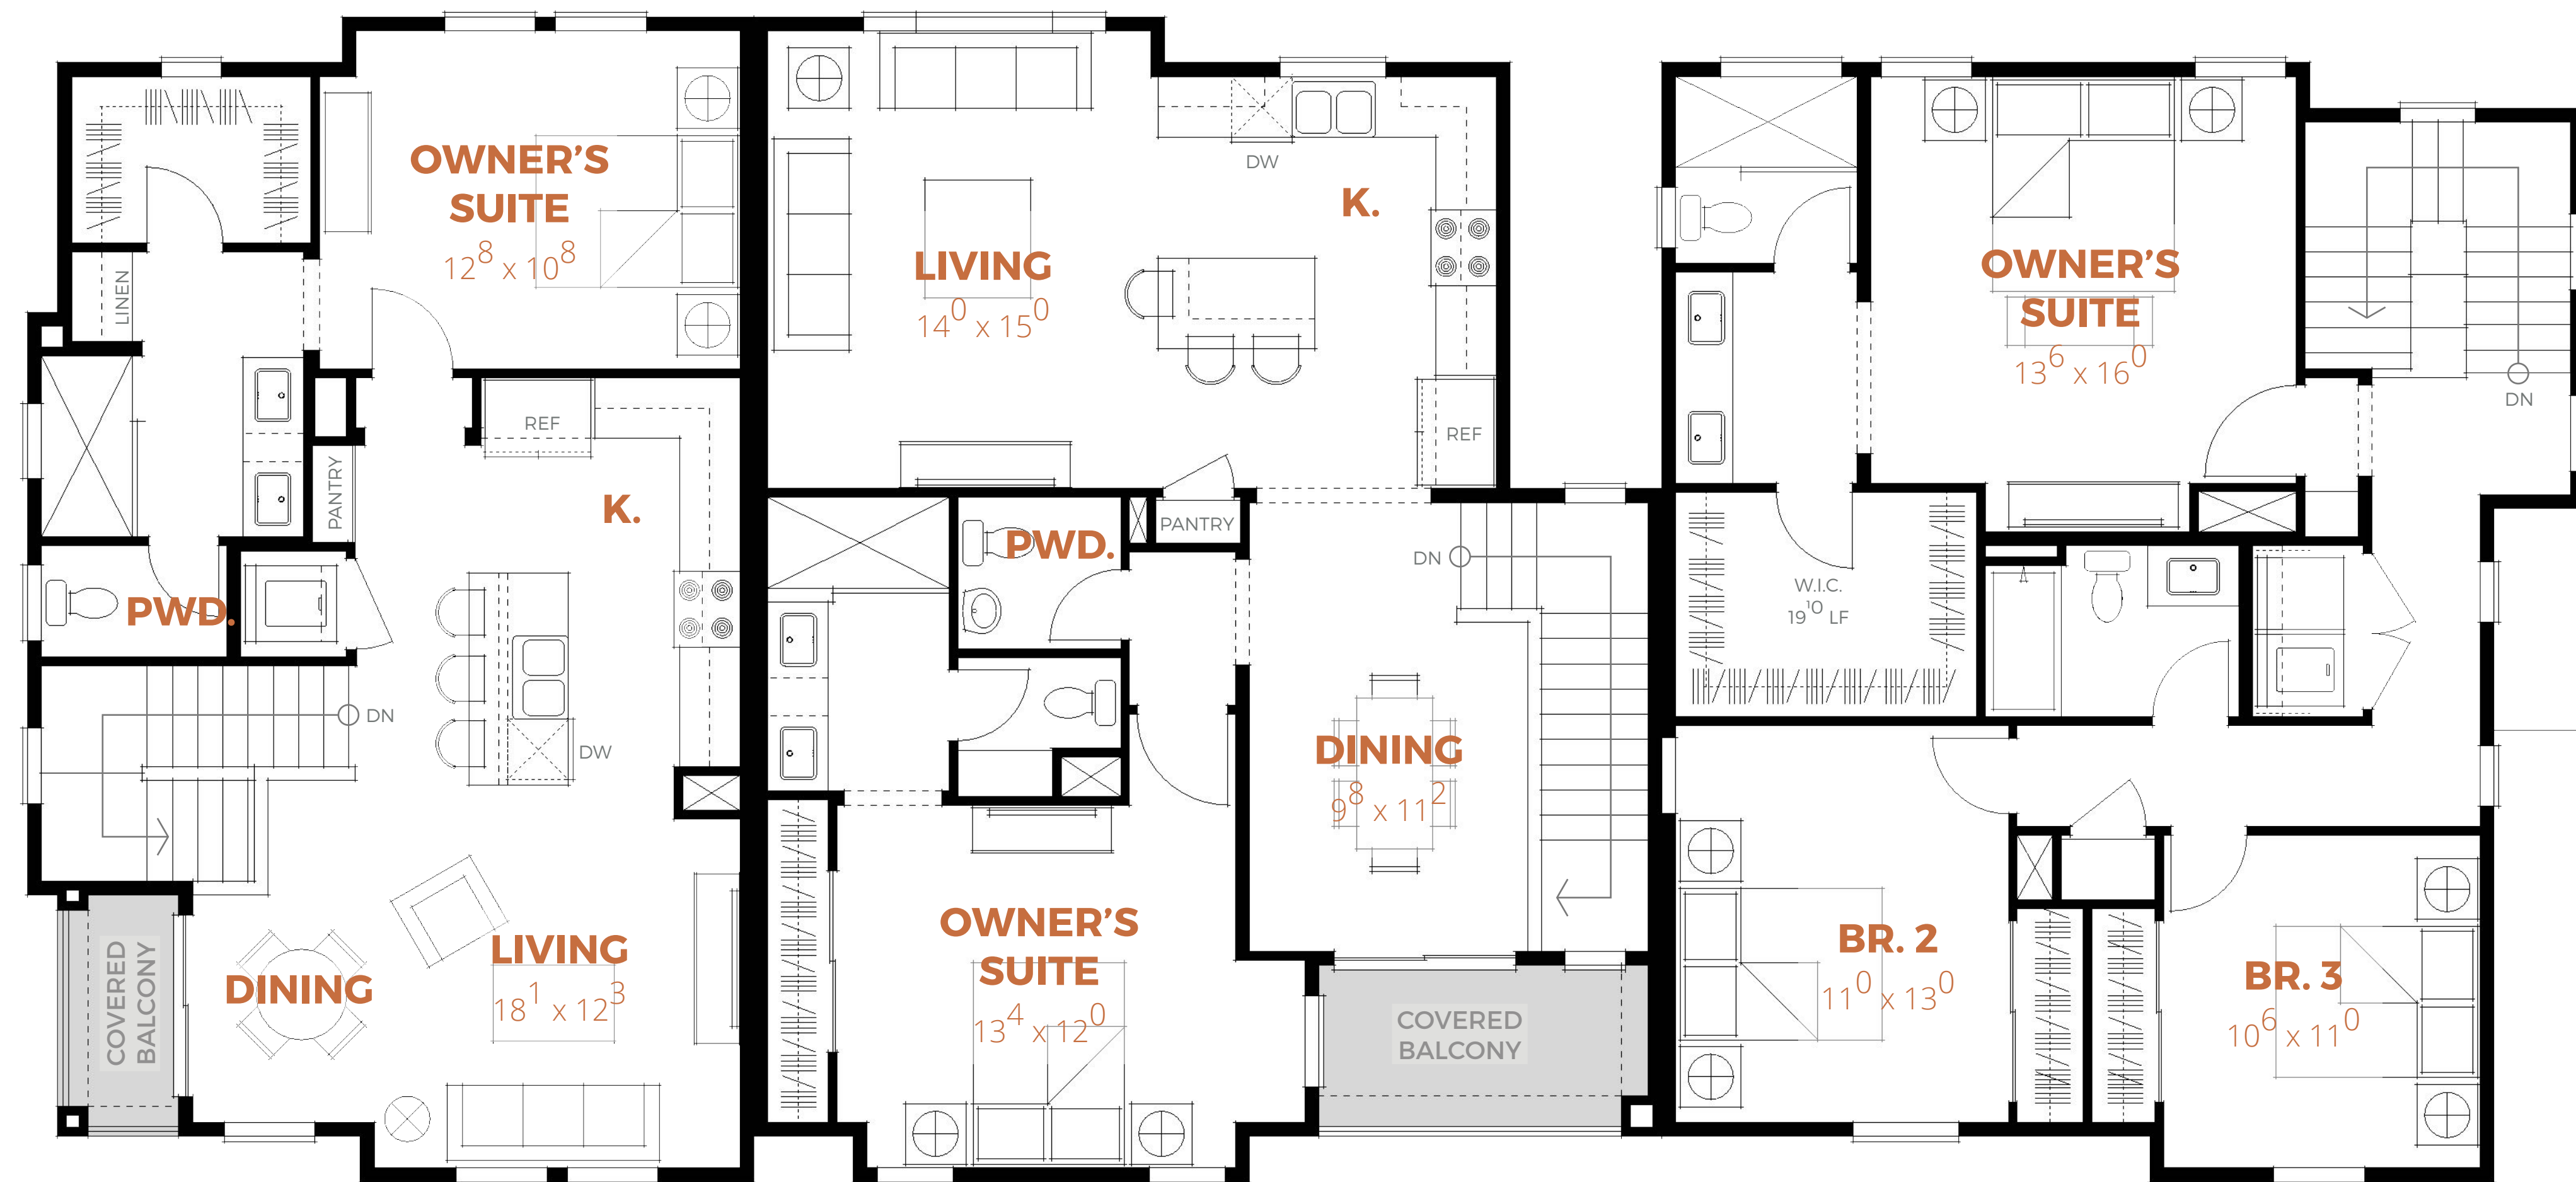

PLAN 1 | 1,116 SF

UPPER FLOOR | 771 SF

PLAN 2 | 1,355 SF

UPPER FLOOR | 895 SF

PLAN 3 | 1,520 SF

MAIN FLOOR | 943 SF

SCHEMATIC FLOOR PLANS | TYPICAL TRIPLEX



GREENBELT ELEVATION

SCALE: 3/16" = 1'-0"



SCHEMATIC ELEVATIONS | TRIPLEX | FARMHOUSE



GREENBELT ELEVATION

SCALE: 3/16" = 1'-0"



SCHEMATIC ELEVATIONS | TRIPLEX | CRAFTSMAN



ARCHITECTURAL SITE CONECPT